


Proposed Container Cafe & Public Toilet Facility Development

Elliott St, Balmain NSW 2041

DA DRAWINGS

Current Revisions At Time Of Cover Page Issue

DA drawing list			
Sheet Number	Current Revision	Sheet Name	Current Revision Date
SK 01.1		Floor Plan	
SK 01.2		3D Views	
DA.000		Cover Page	
DA.001		Site Context Analysis Plan	
DA.060		Demolition Plan	
DA.100		Ground Floor Plan	
DA.190		Roof Plan	
DA.200		Sections	
DA.300		Site Elevations	
DA.900		Perspectives	
DA.070		Overall Site Plan	
DA.901		Perspective	

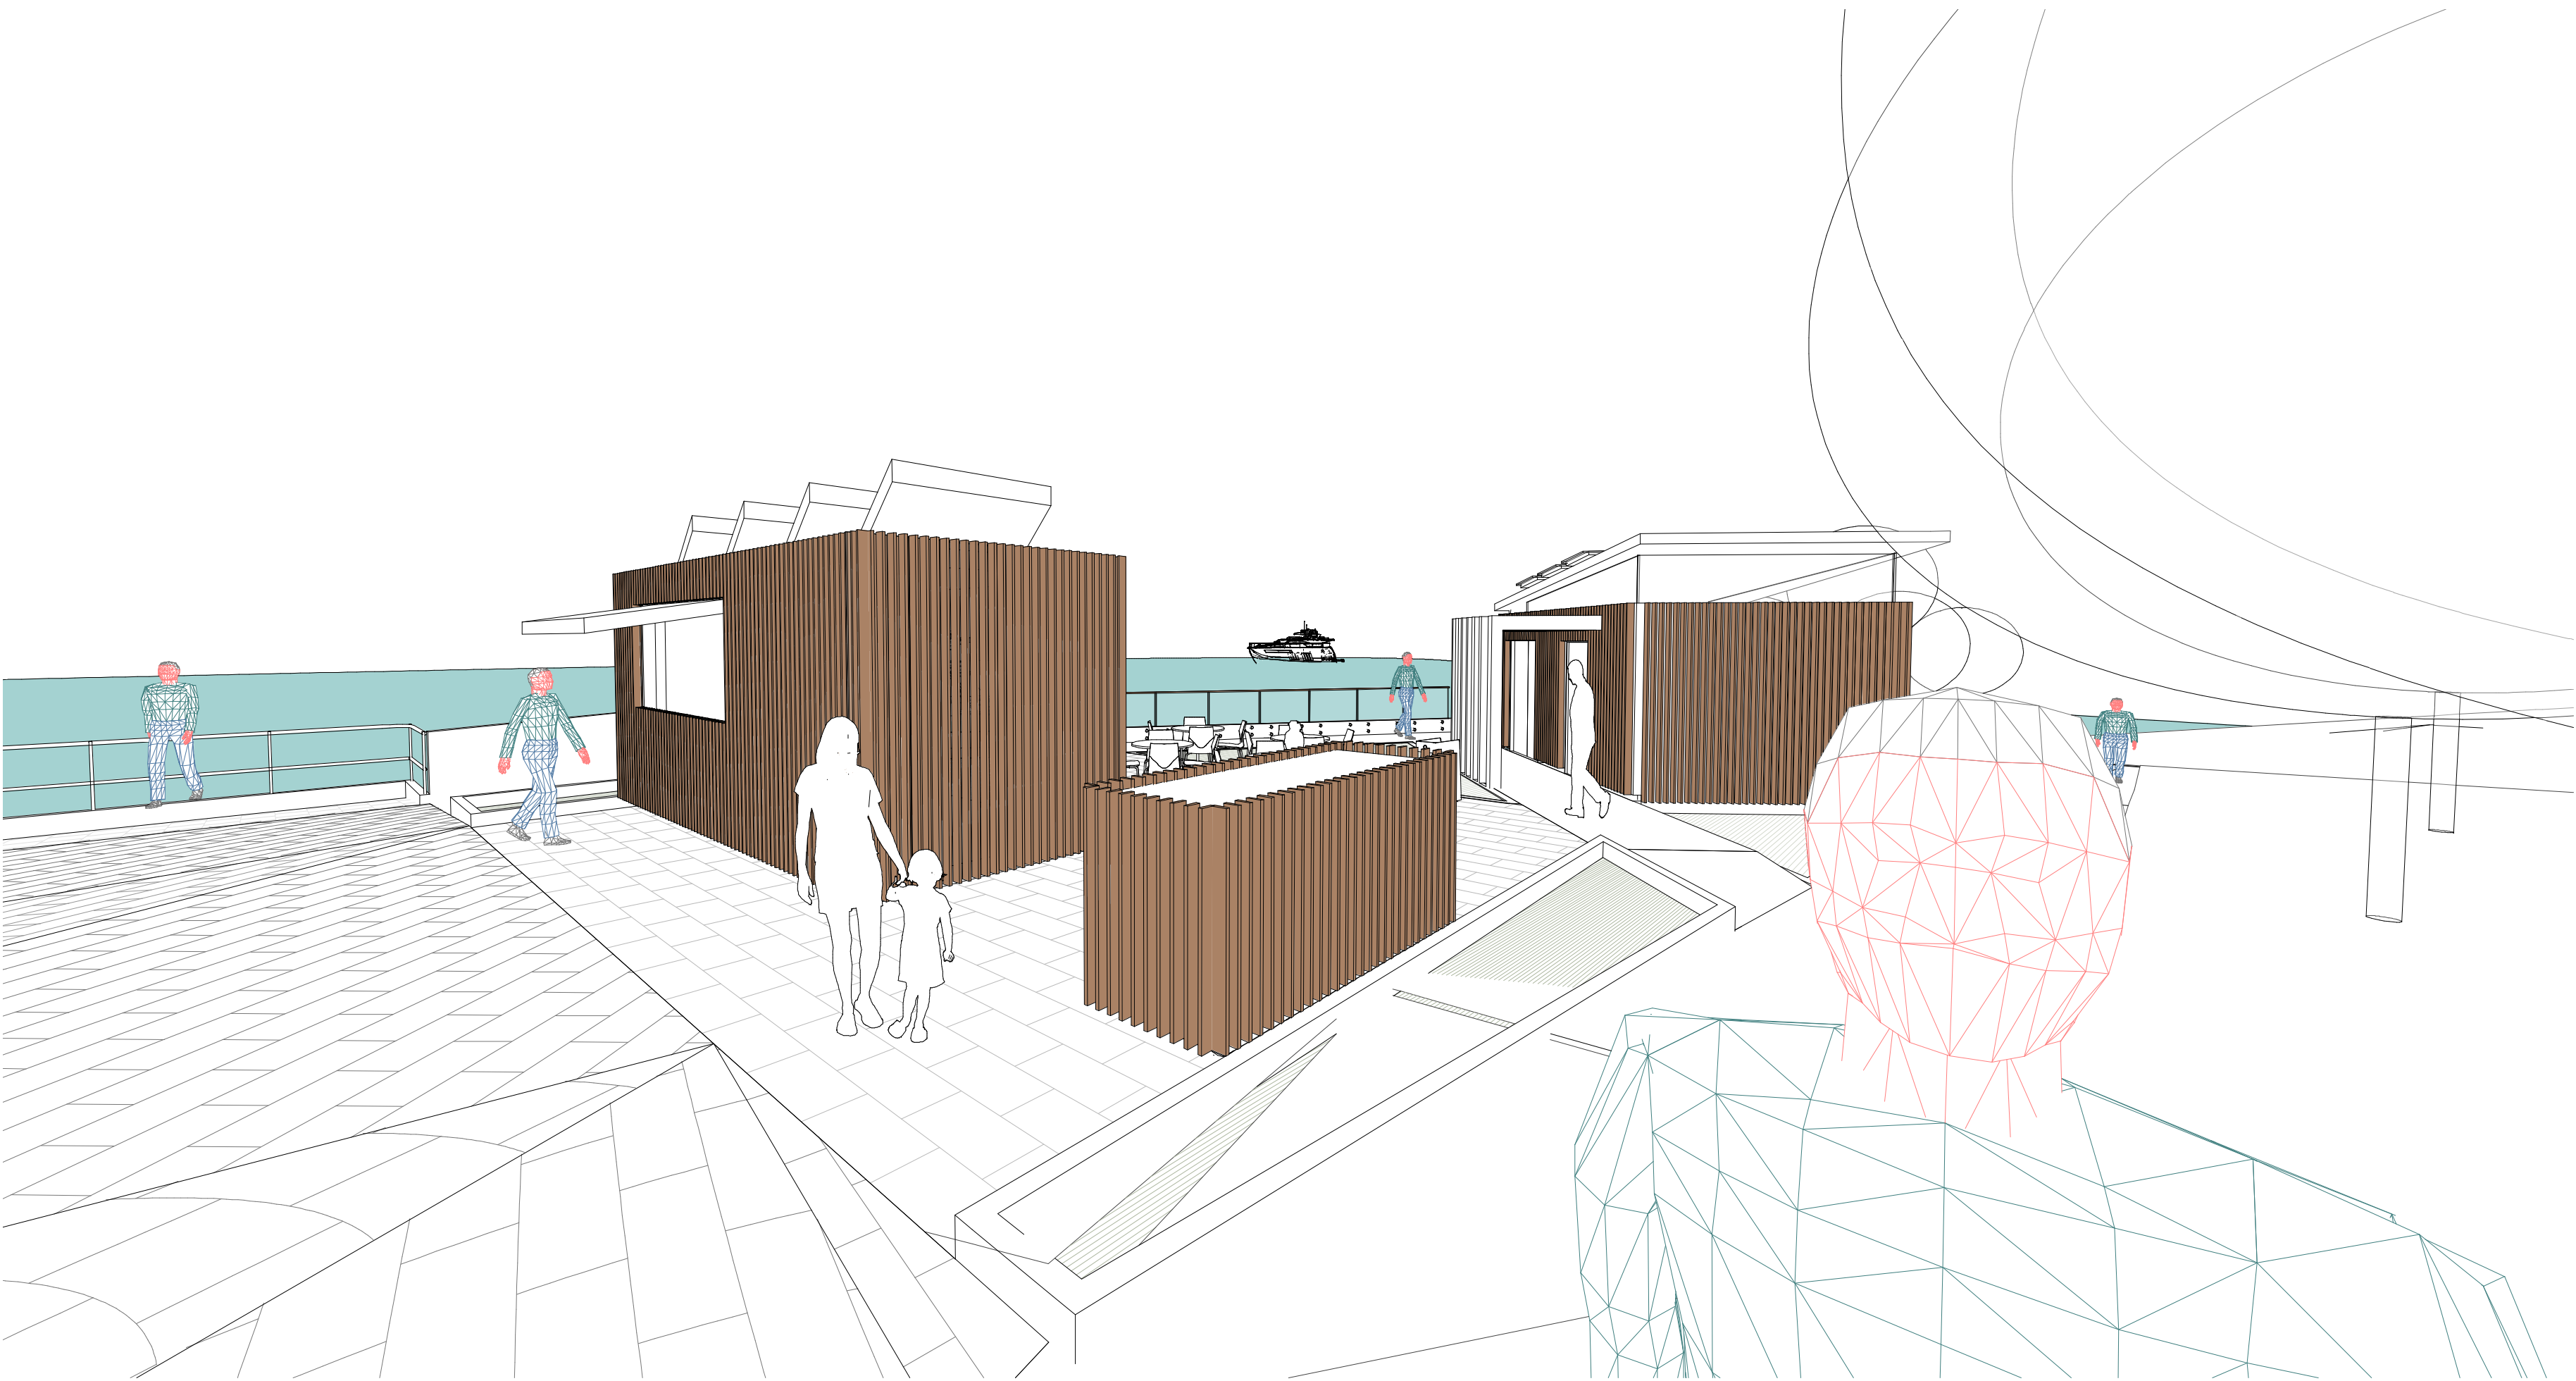

1

Cover page 3d

Concept Sketch

Rev	Description	Date

NOT For Construction

PRELIMINARY ISSUE


Container Cafe Elliot St Rozelle

J:\WC00120 Elliott Street\4 NJA Documentation\6 CADD\3 DA\01 Model\WC00120 Elliott Street_DA_R20_241008.rvt



TITLE

Cover Page


JOB No.	IWC00120
DATE	29.07.20
SCALE	A1 @
DWG No.	DA.000

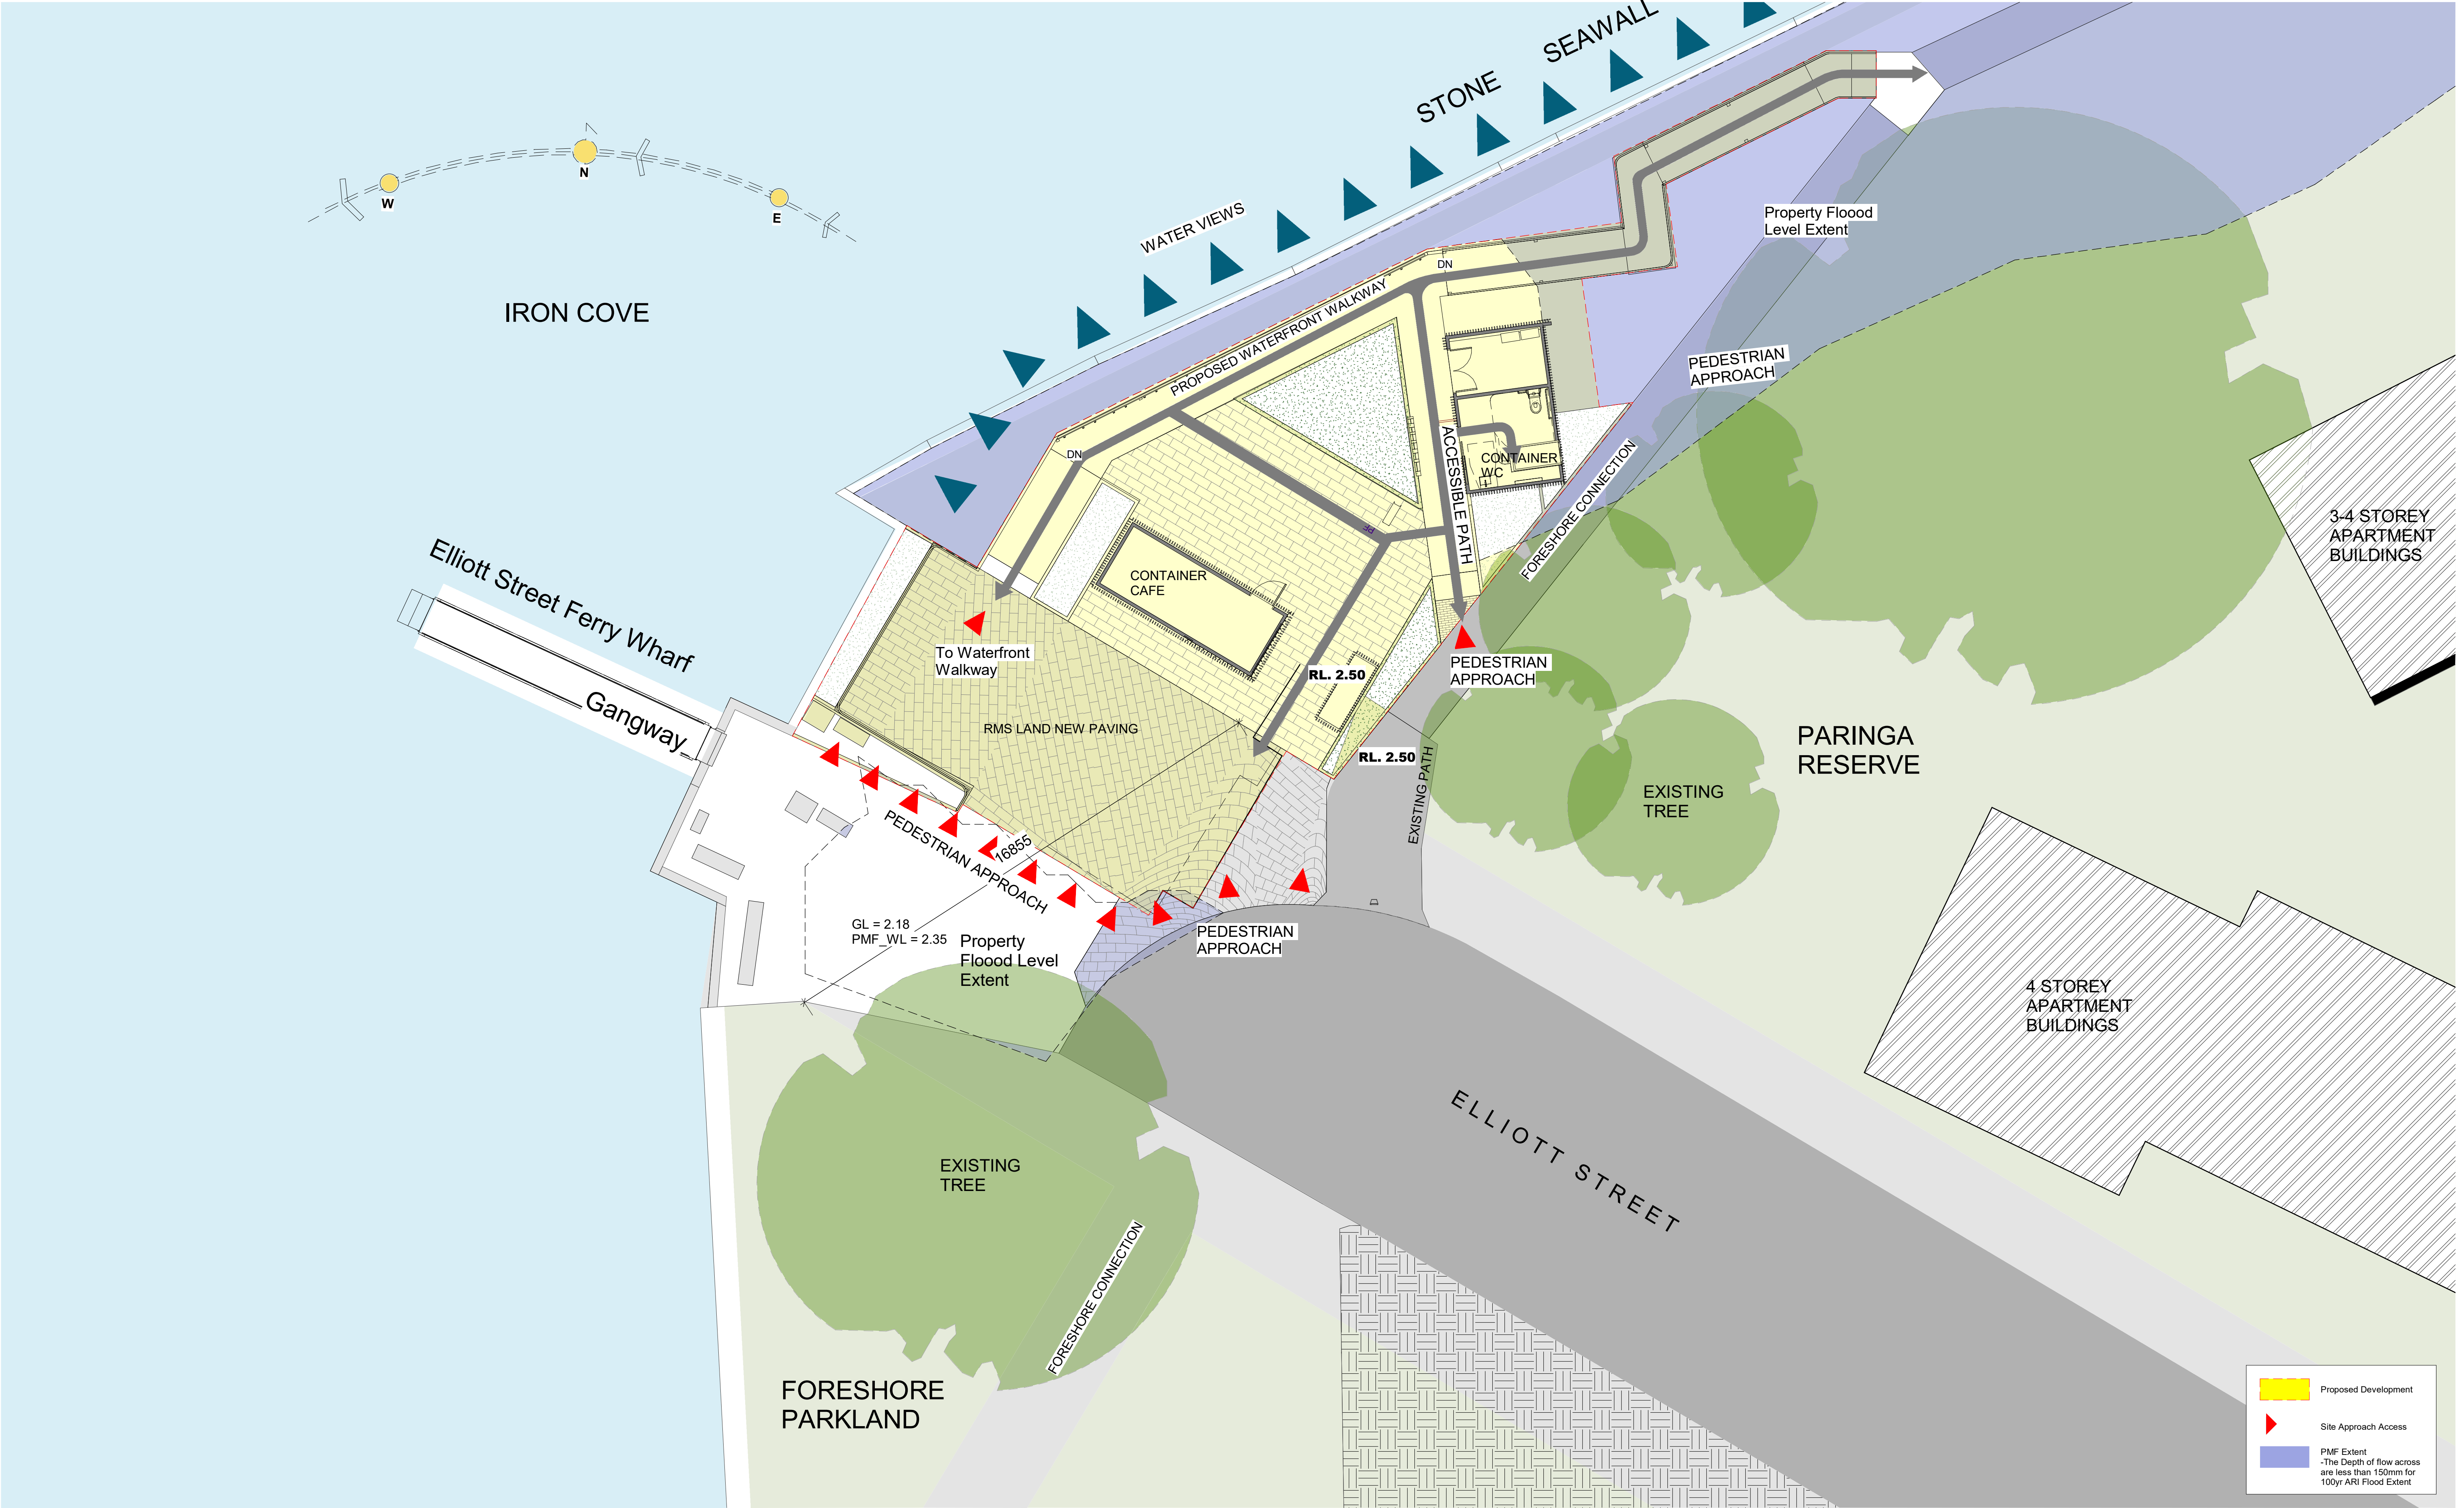

Rev	Description	Date

 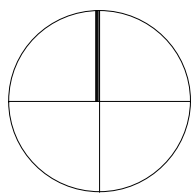

JOB No.	IWC00120
DATE	29.07.20
SCALE	A1 @ 1 : 100
DWG No.	DA.001


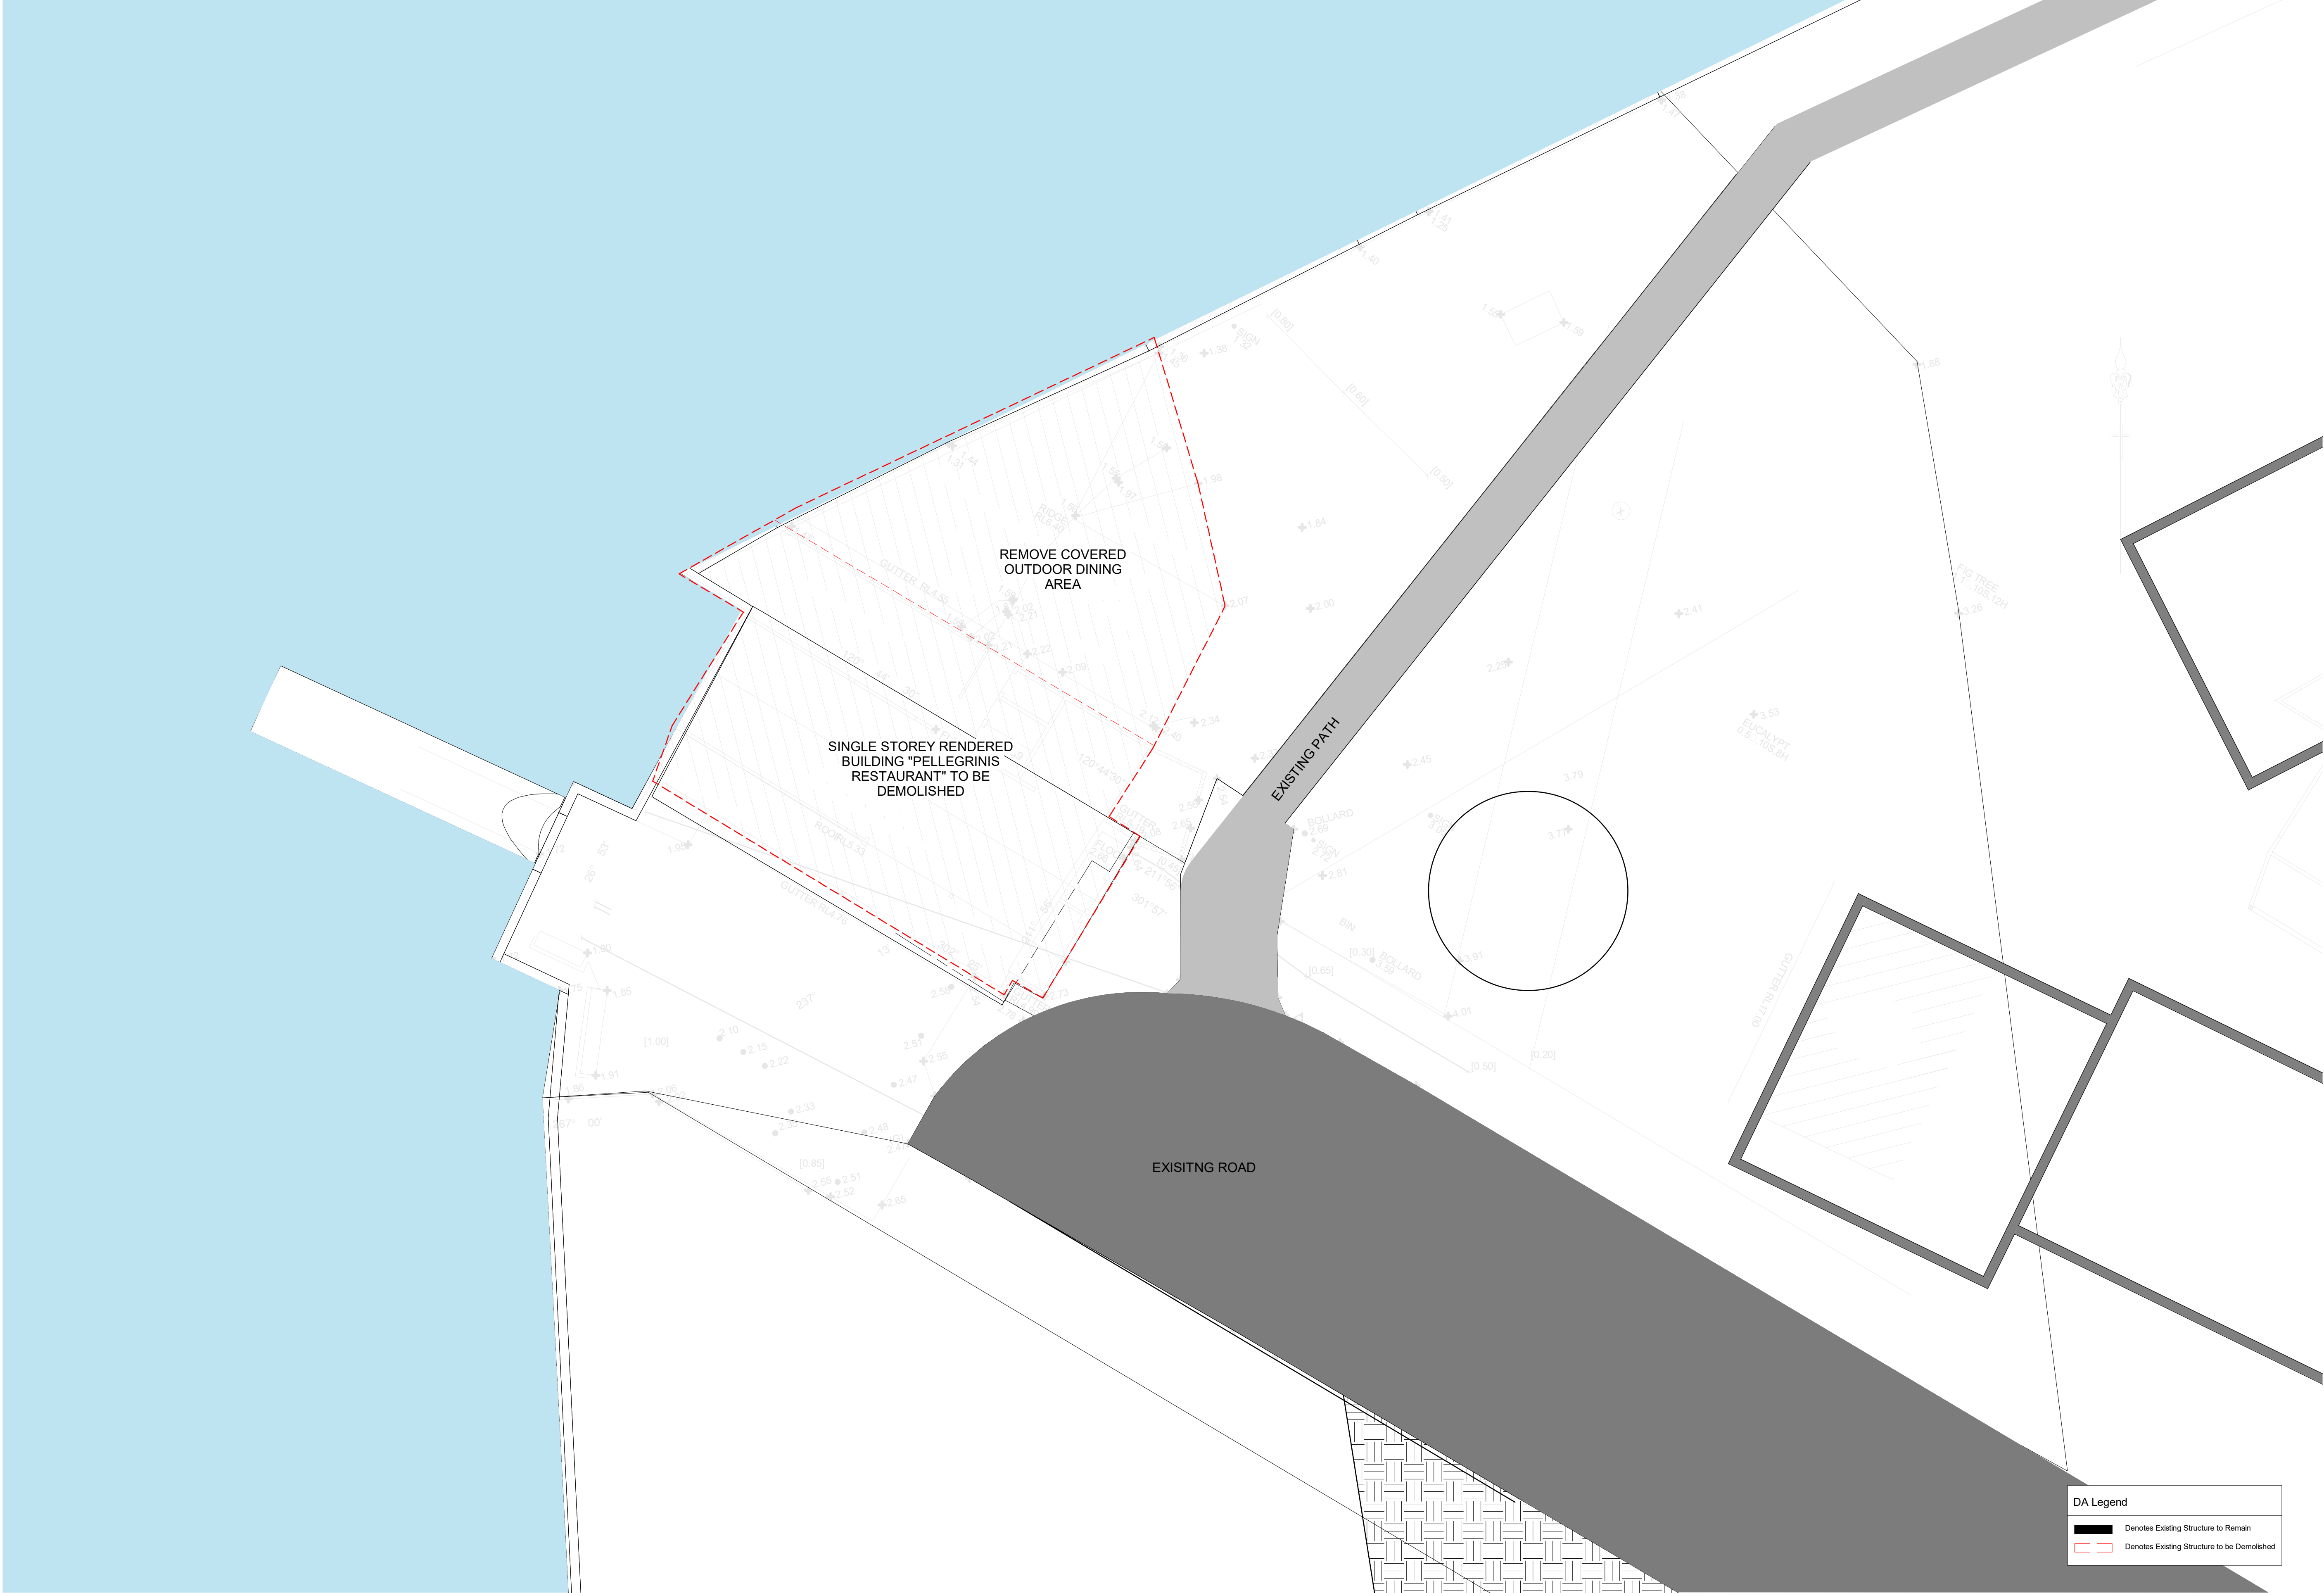


Concept Sketch

Rev	Description	Date

NOT For Construction

PRELIMINARY ISSUE

 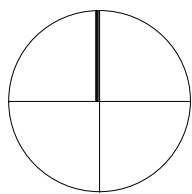

TITLE

Demolition Plan

Container Cafe Elliot St Rozelle

JOB No.	IWC00120
DATE	29.07.20
SCALE	A1 @ 1 : 100
DWG No.	

DA.060




Concept Sketch


Rev	Description	Date

NOT For Construction

PRELIMINARY ISSUE

 

DRAFT ISSUE 04092020

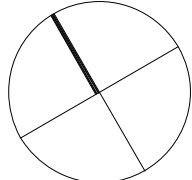

TITLE


Overall Site Plan

Container Cafe Elliot St Rozelle


JOB No.	IWC00120
DATE	29.07.20
SCALE	A1 @ 1:100
DWG No.	DA.070




DA.100

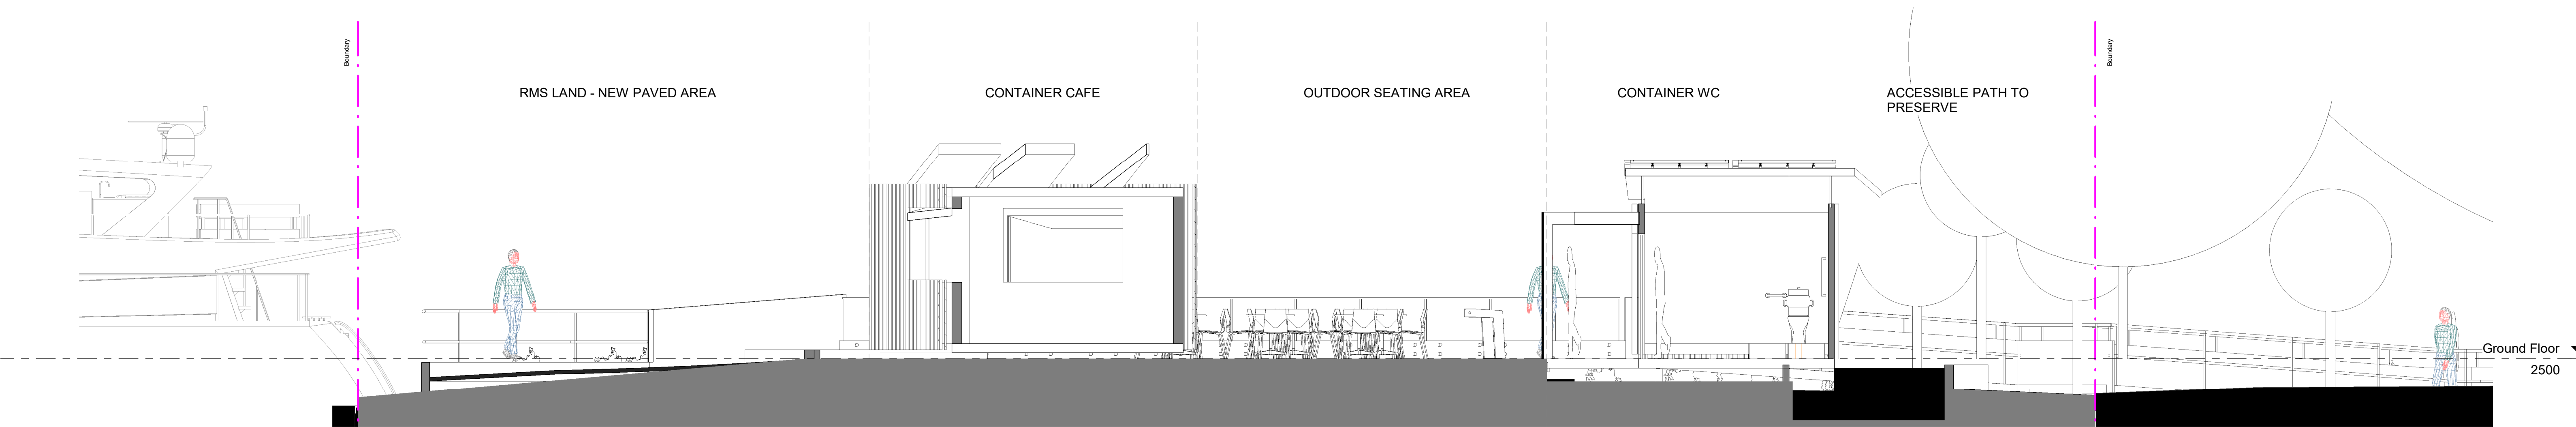


1.0 Overall Section 01
1 : 50

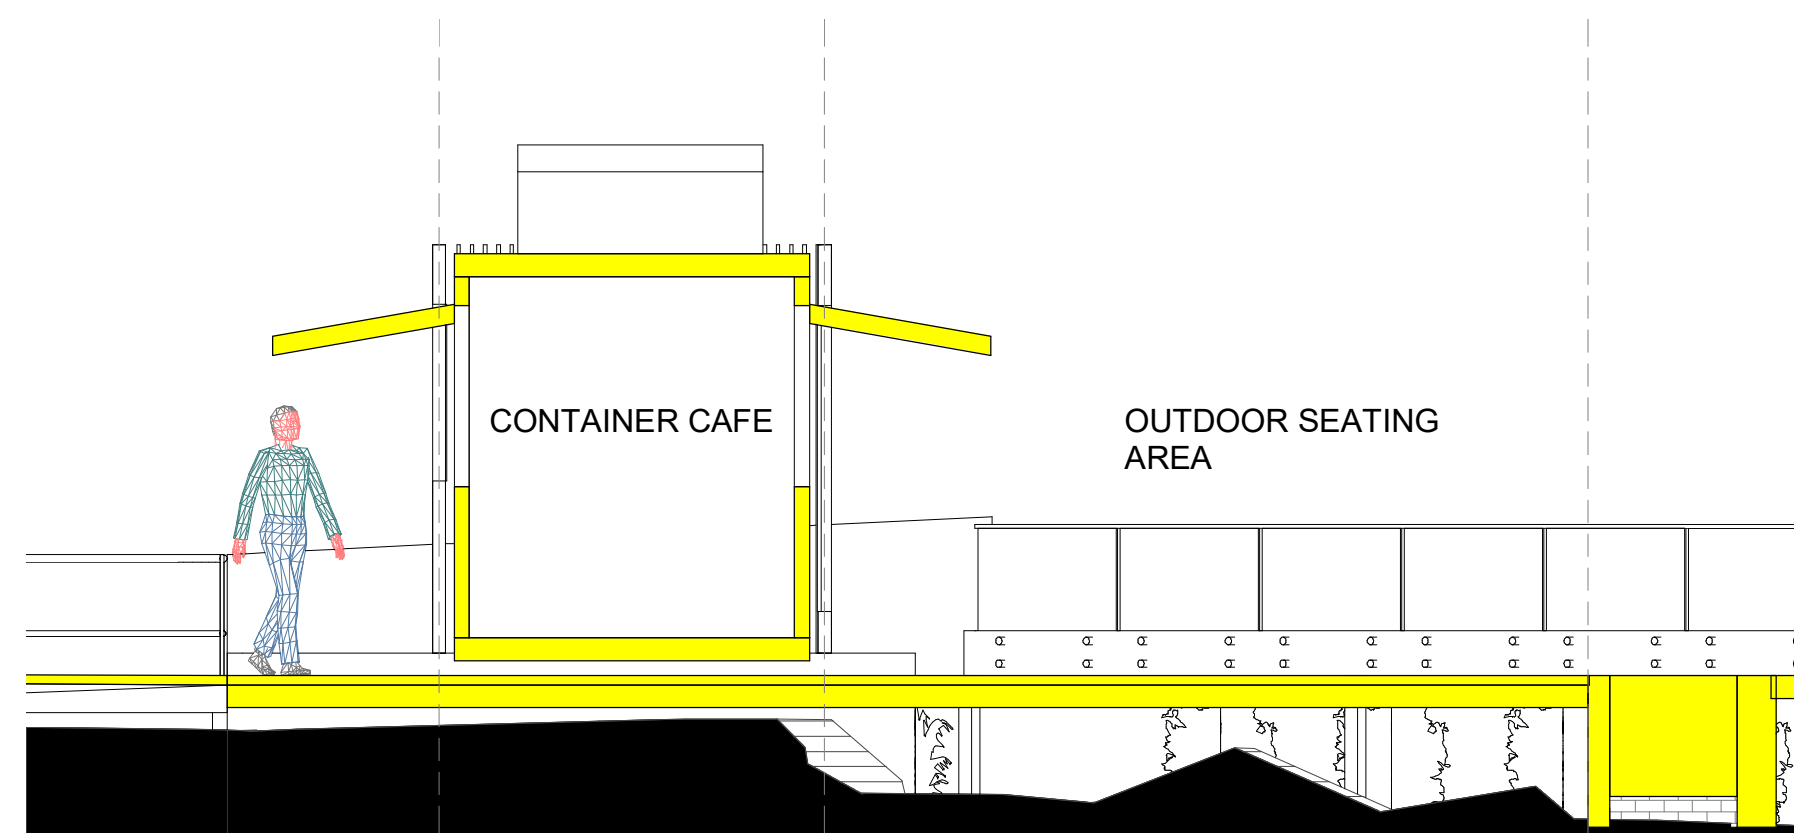


1.1 Section 4
1 : 50

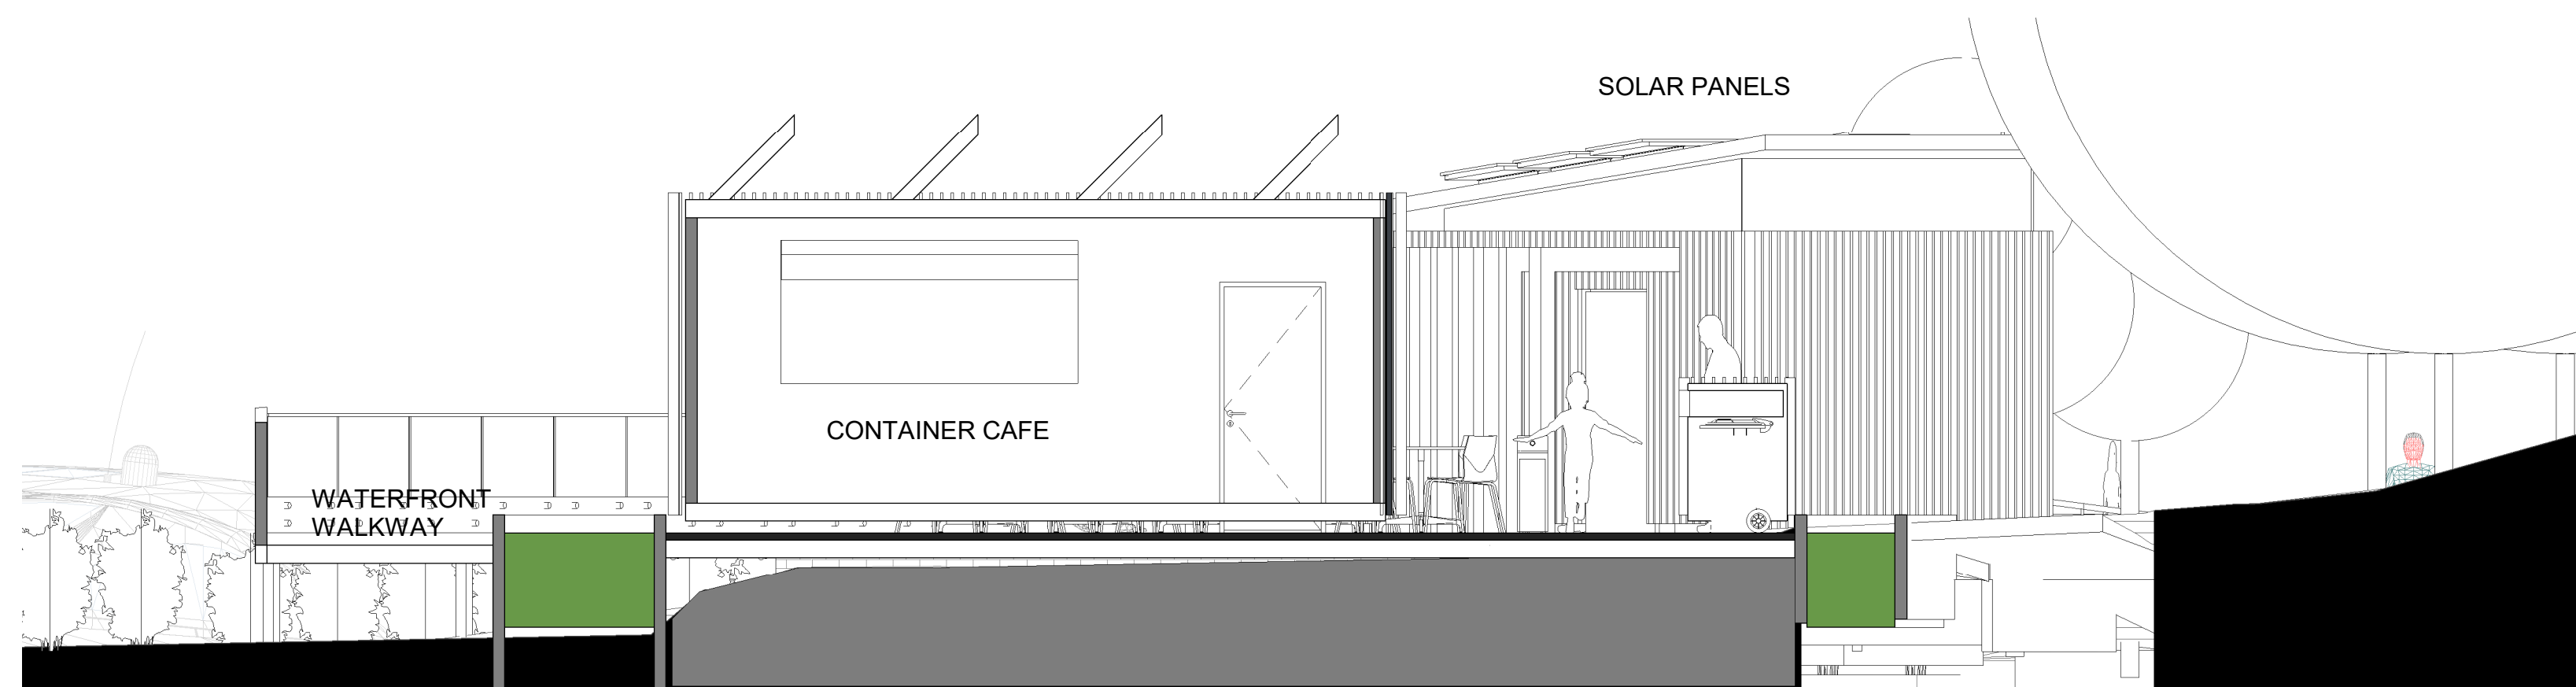

1.2 Section 9
1 : 50

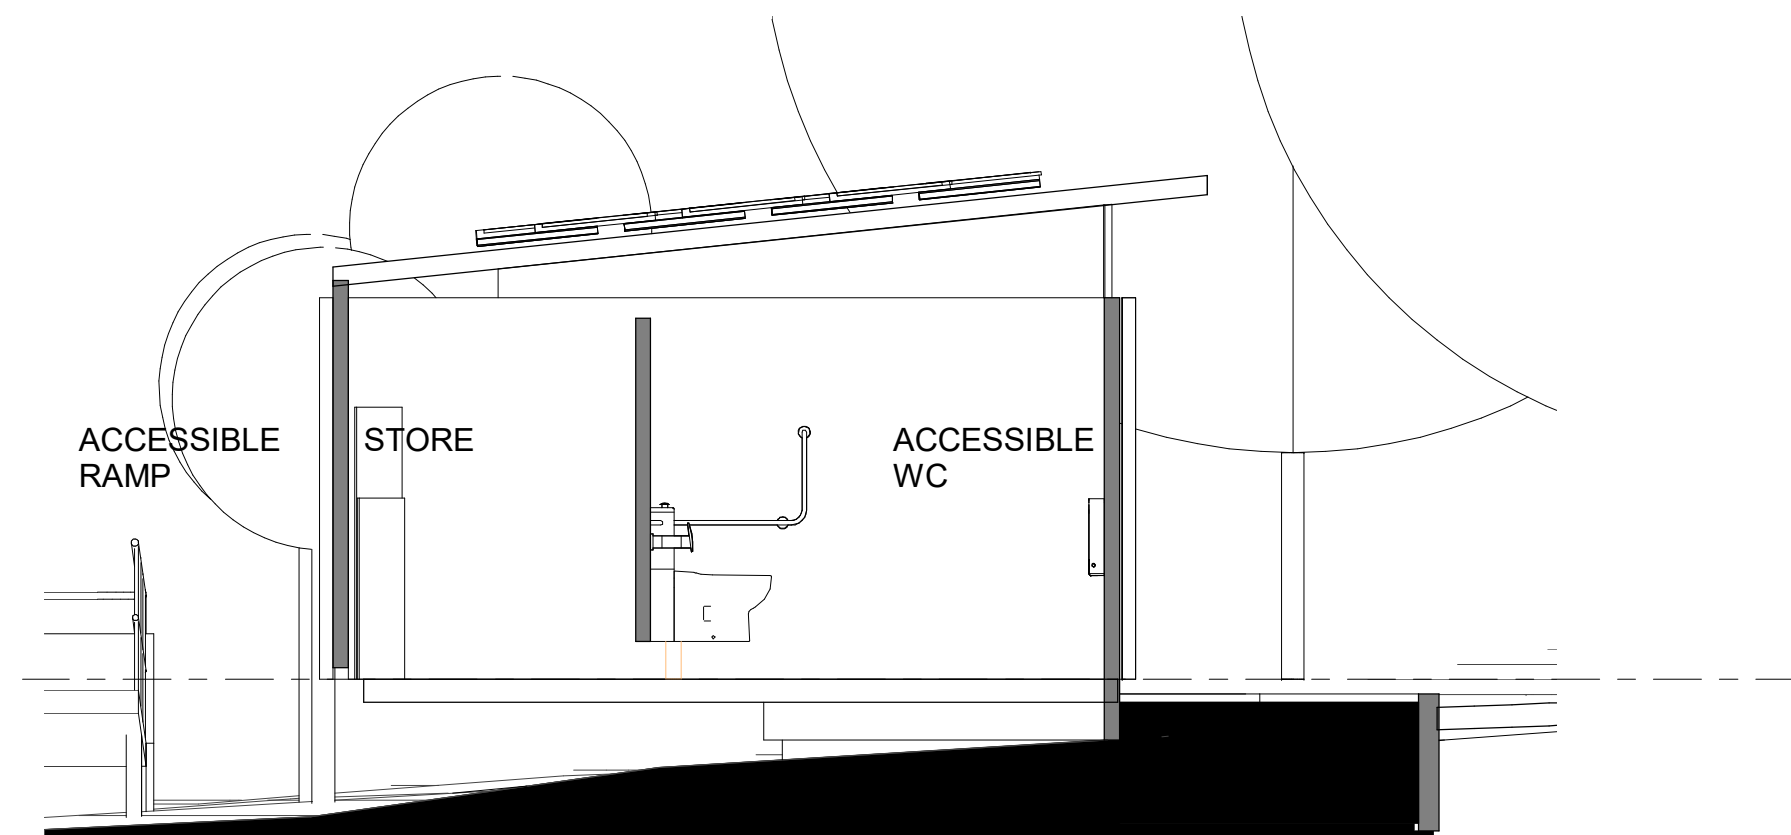


1.3 Section 5
1 : 50

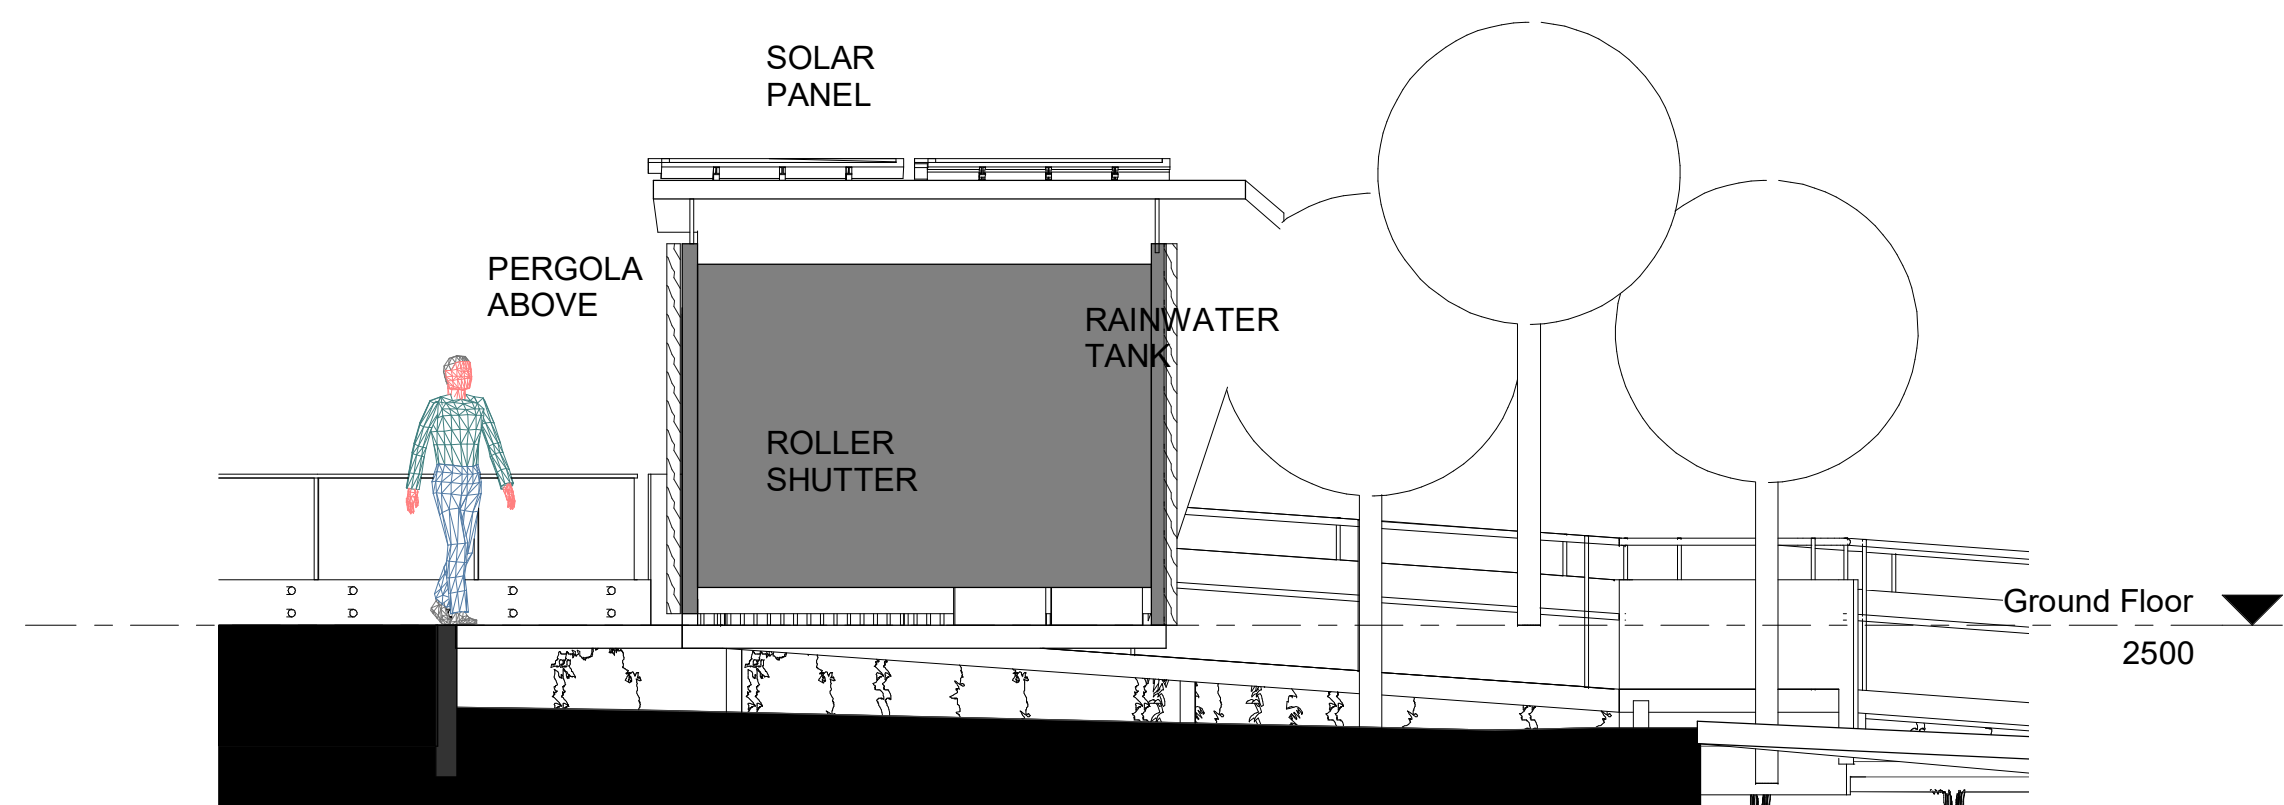


1.4 Section 8
1 : 50


Rev	Description	Date

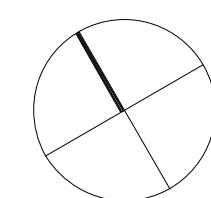


JOB No.	IWC00120
DATE	29.07.20
SCALE	A1 @ 1 : 50
DWG No.	

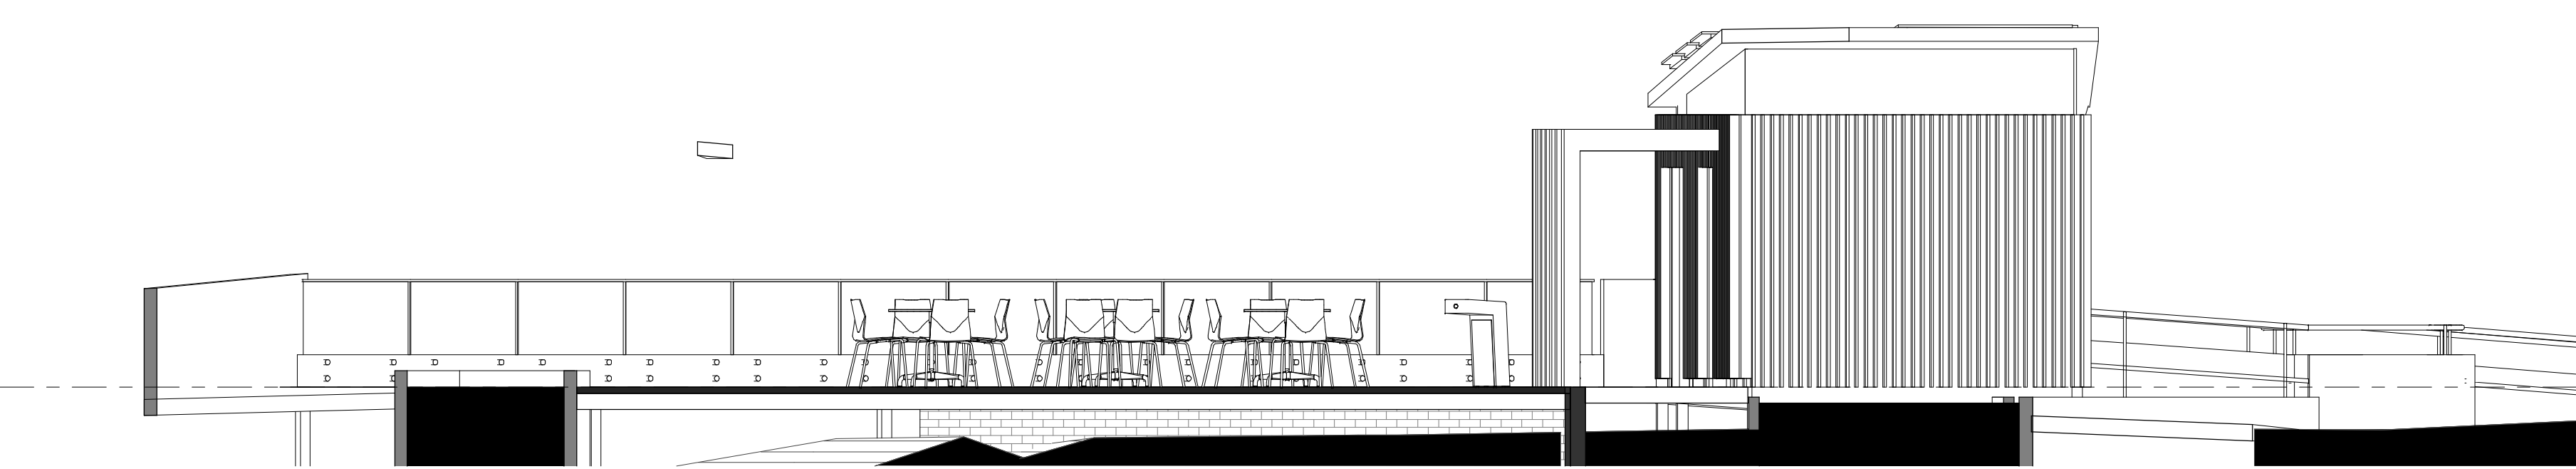


1 South Elevation - Overall
1 : 50

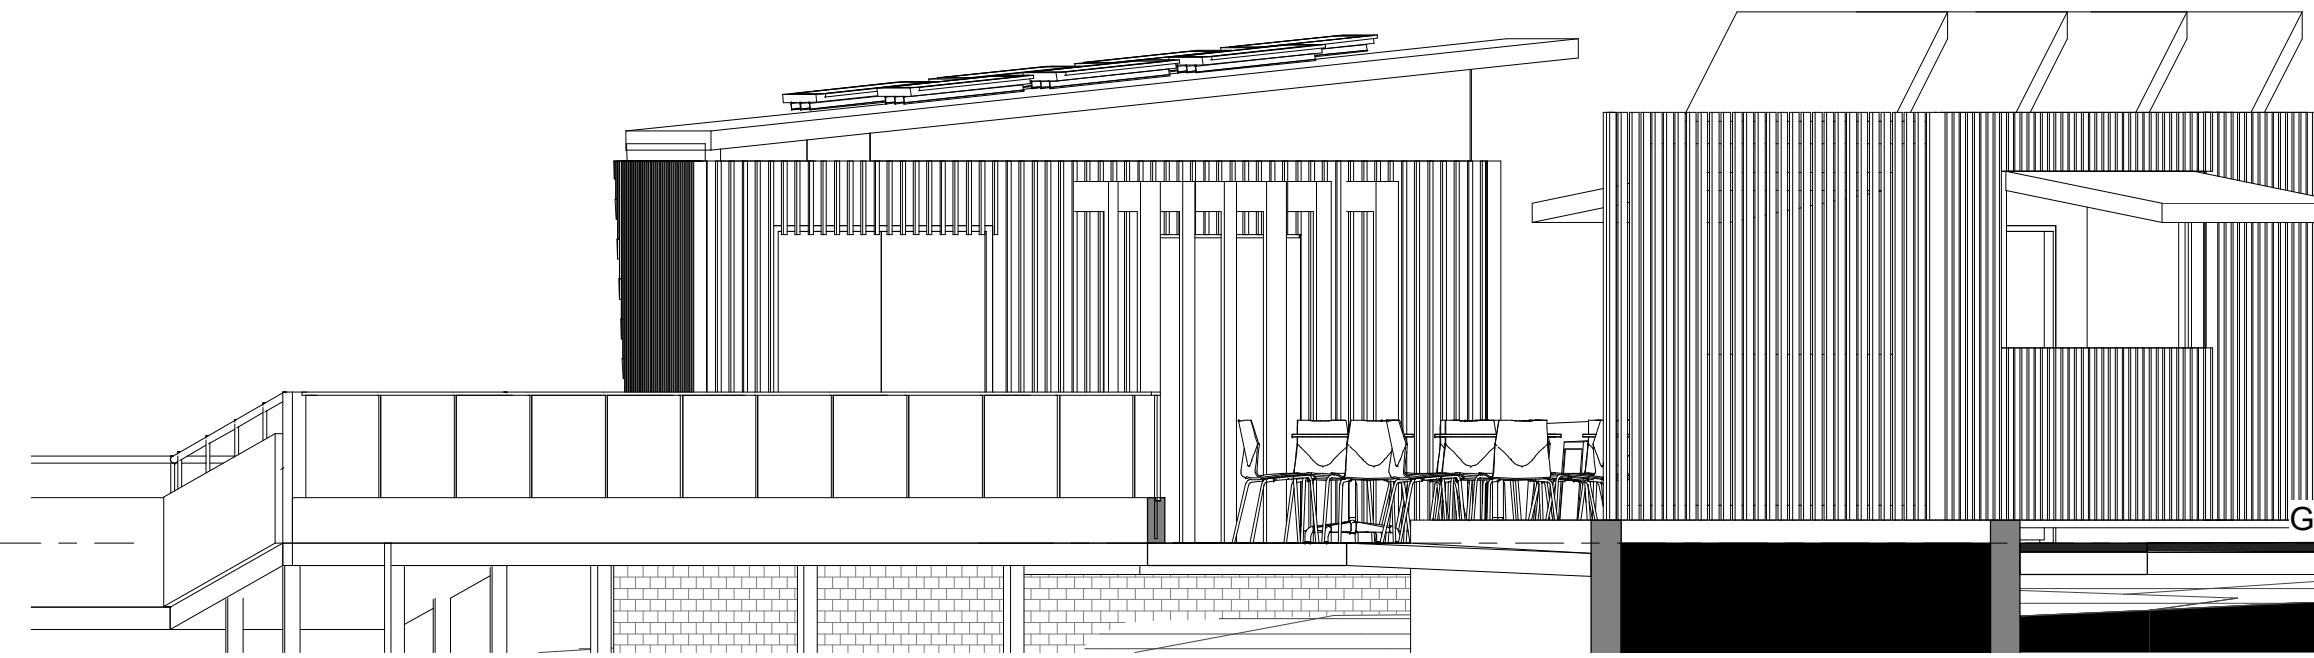

2 West Elevation - Overall
1 : 50

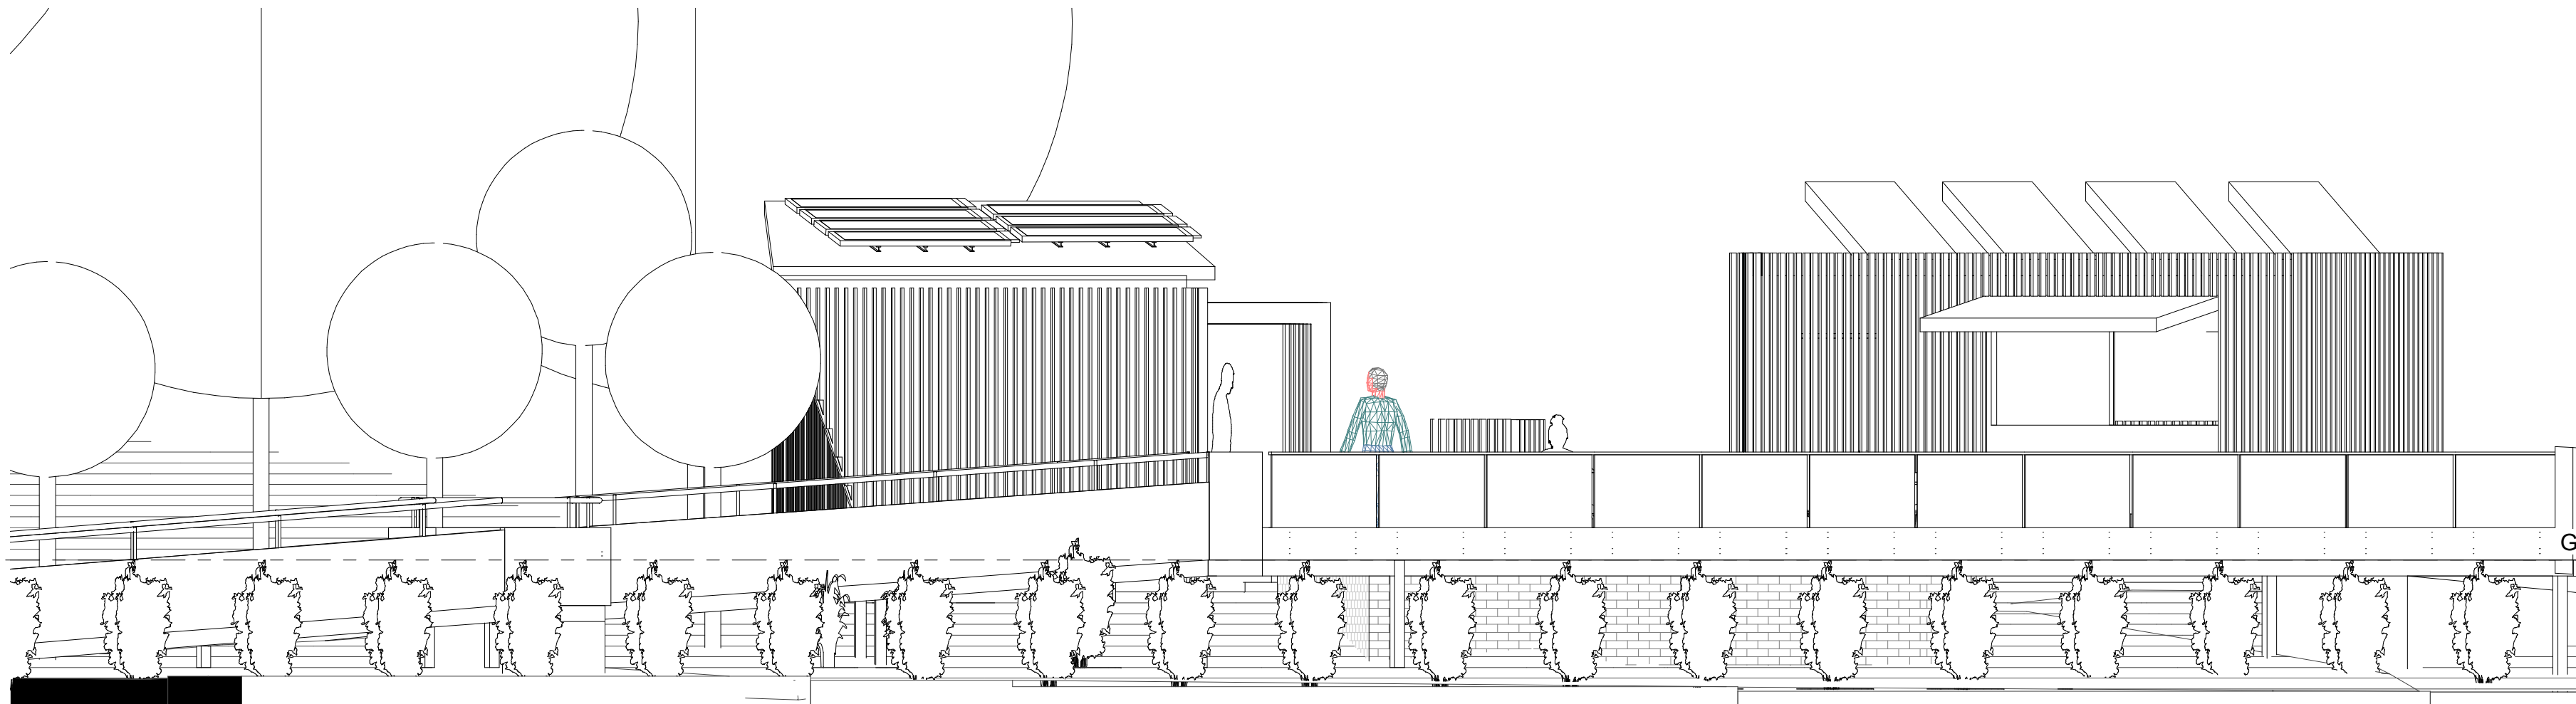


3 North Elevation - overall
1 : 50

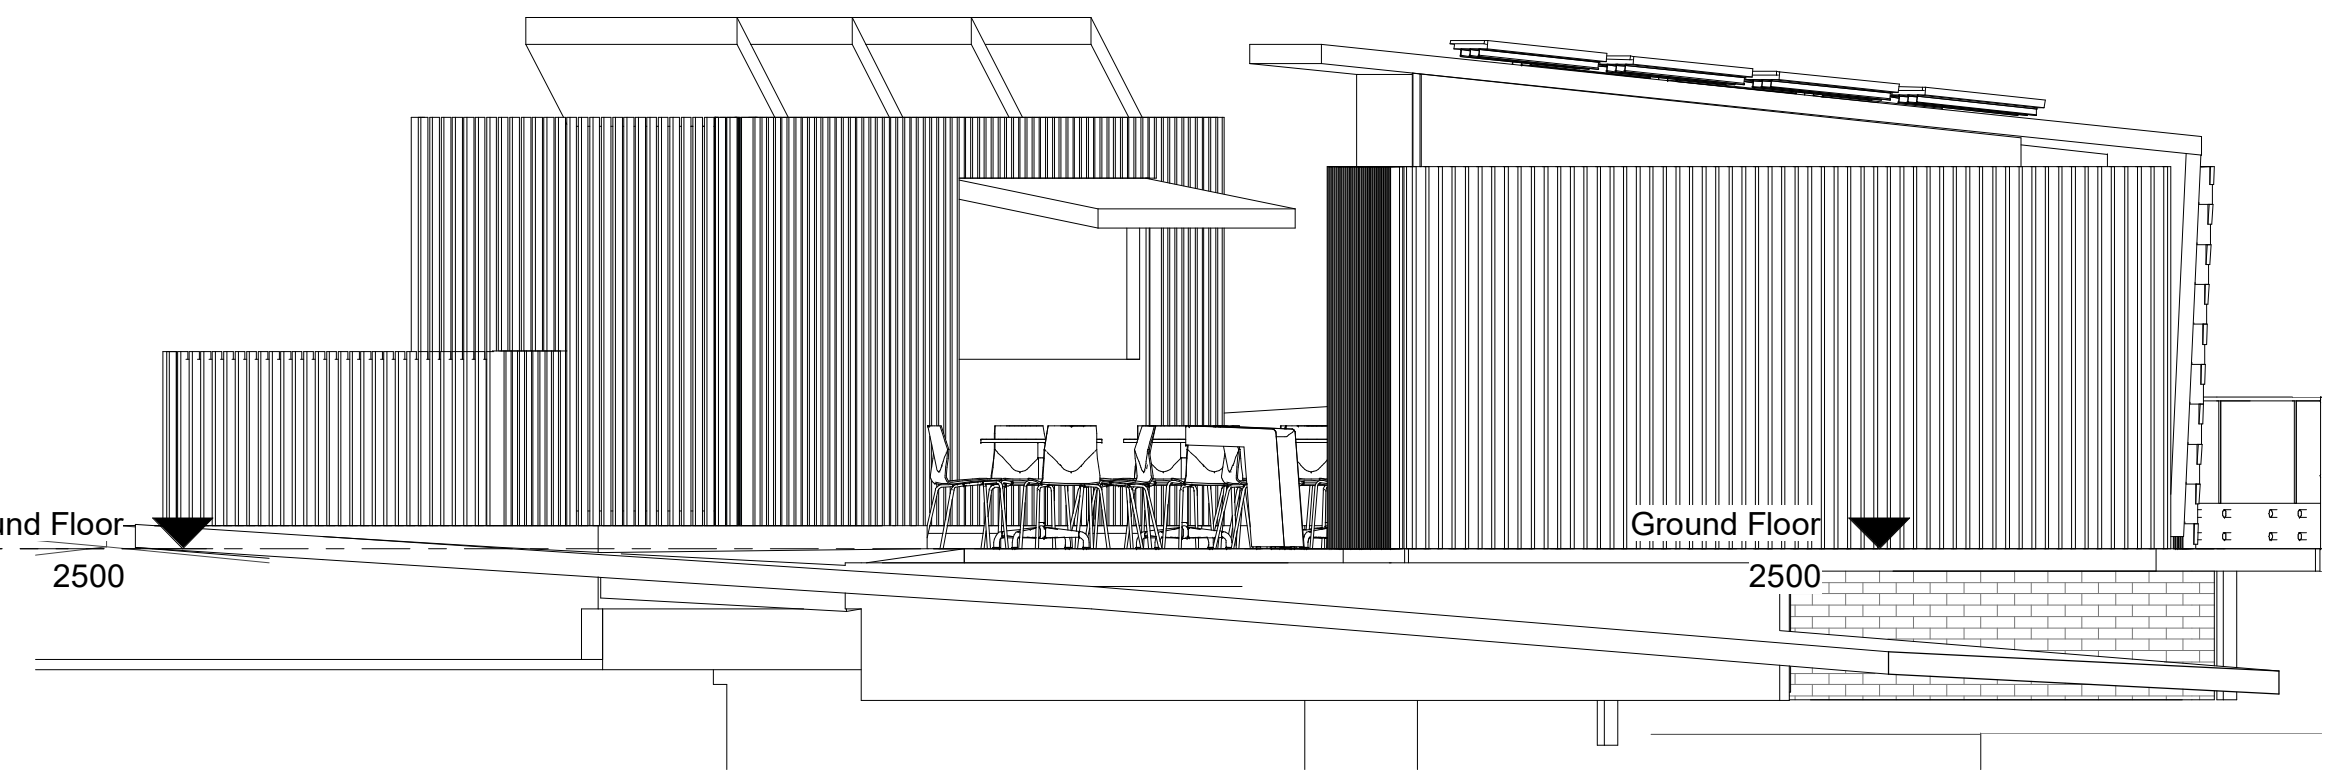


4 East Elevation overall
1 : 50

Rev	Description	Date


JOB No.	IWC00120
DATE	29.07.20
SCALE	A1 @ 1 : 50
DWG No.	DA.300

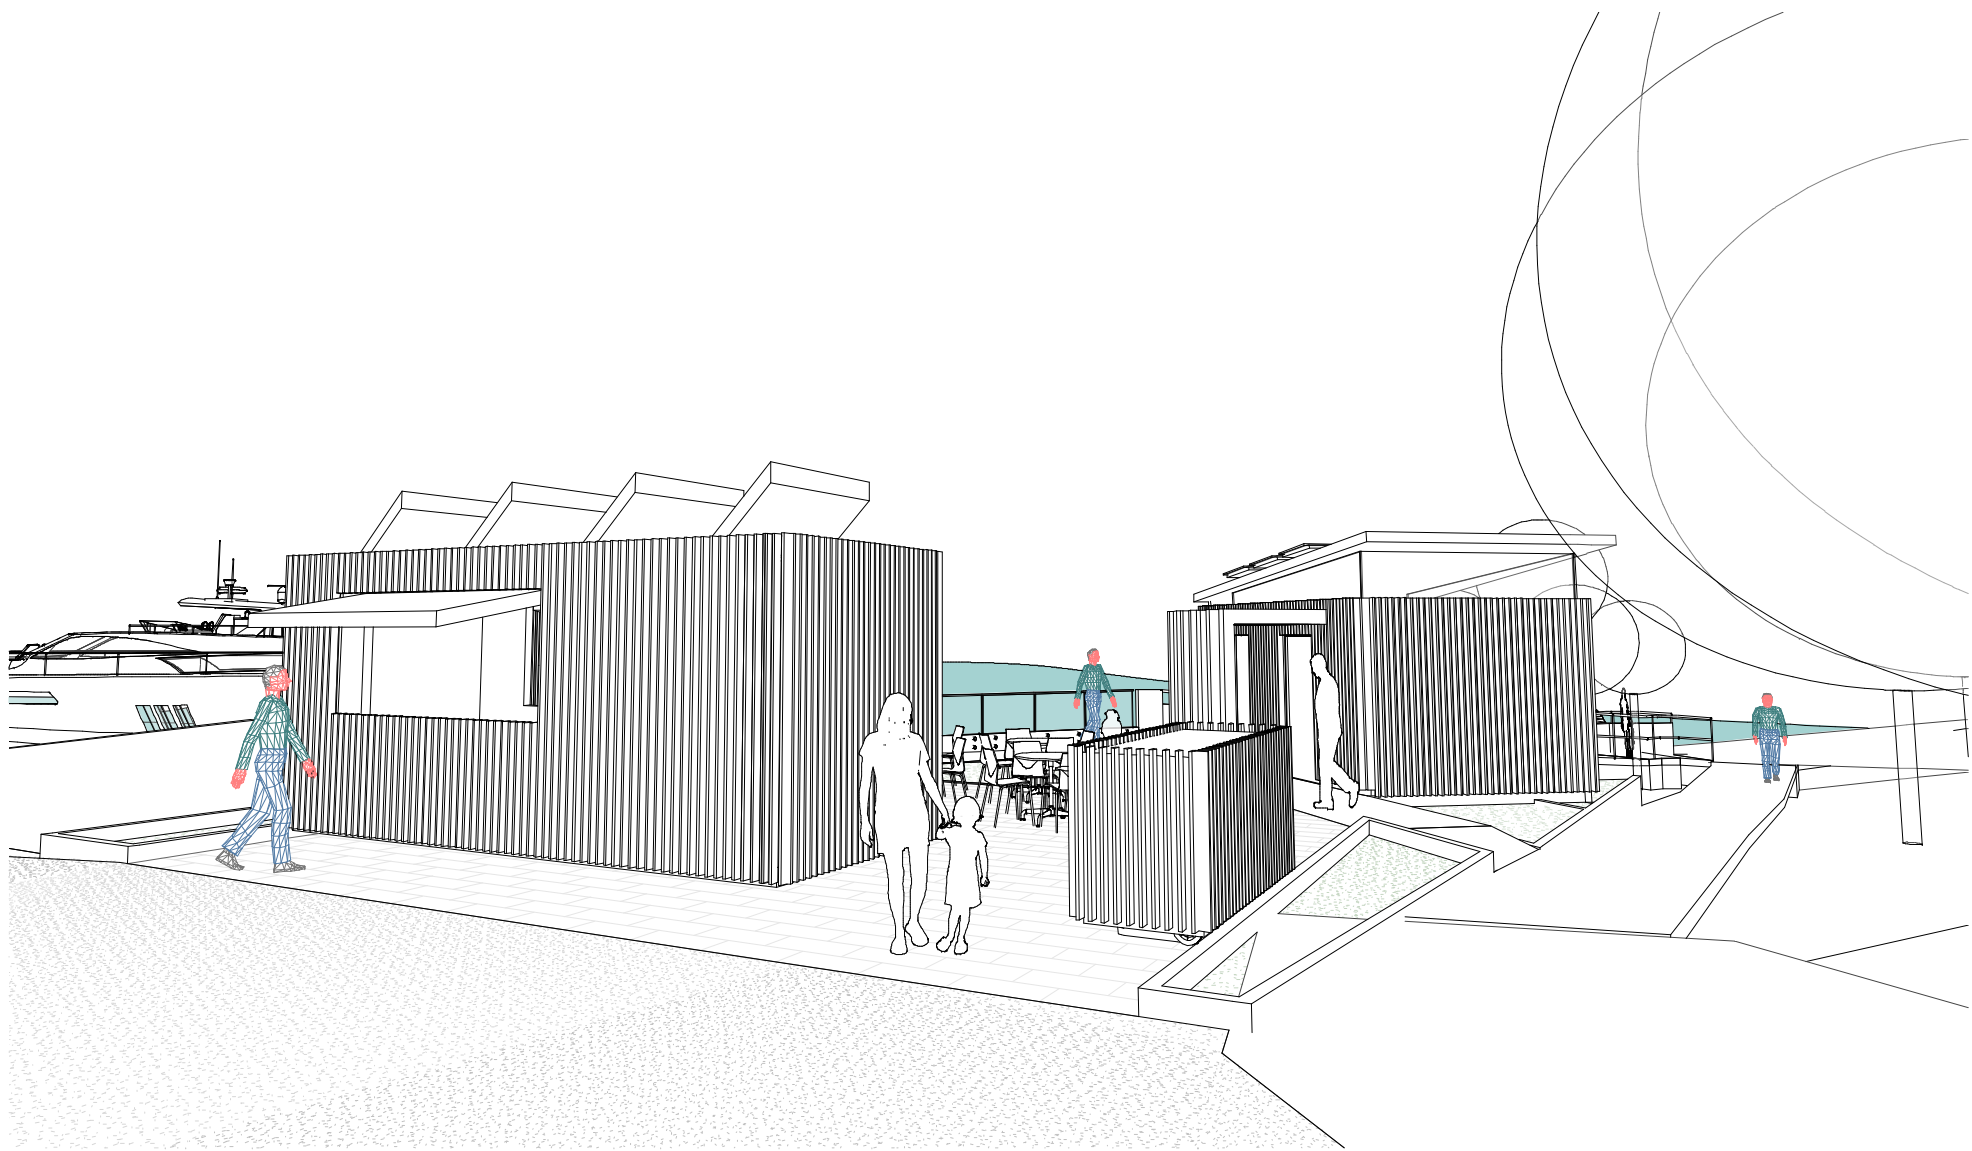



1 View From Outdoor Seating

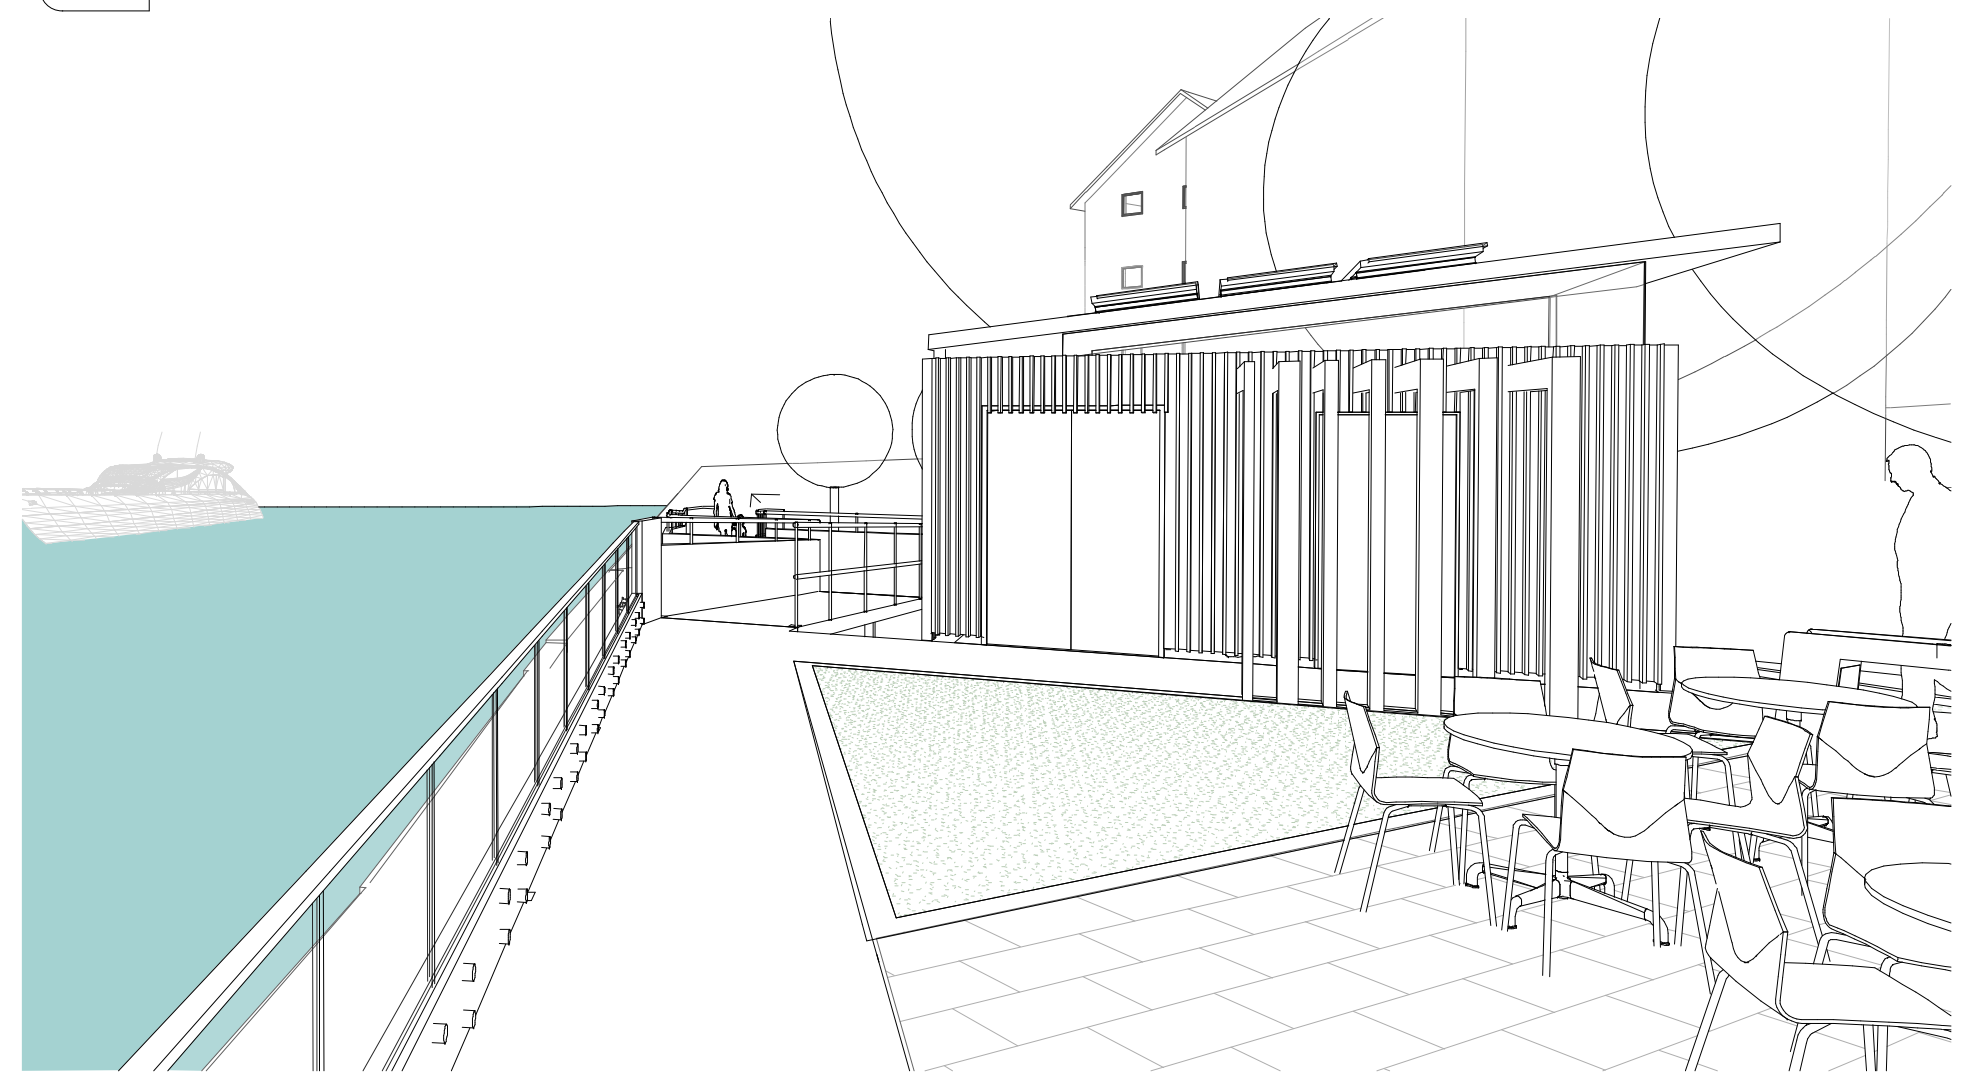

2 View Along Waterfront Walkpath

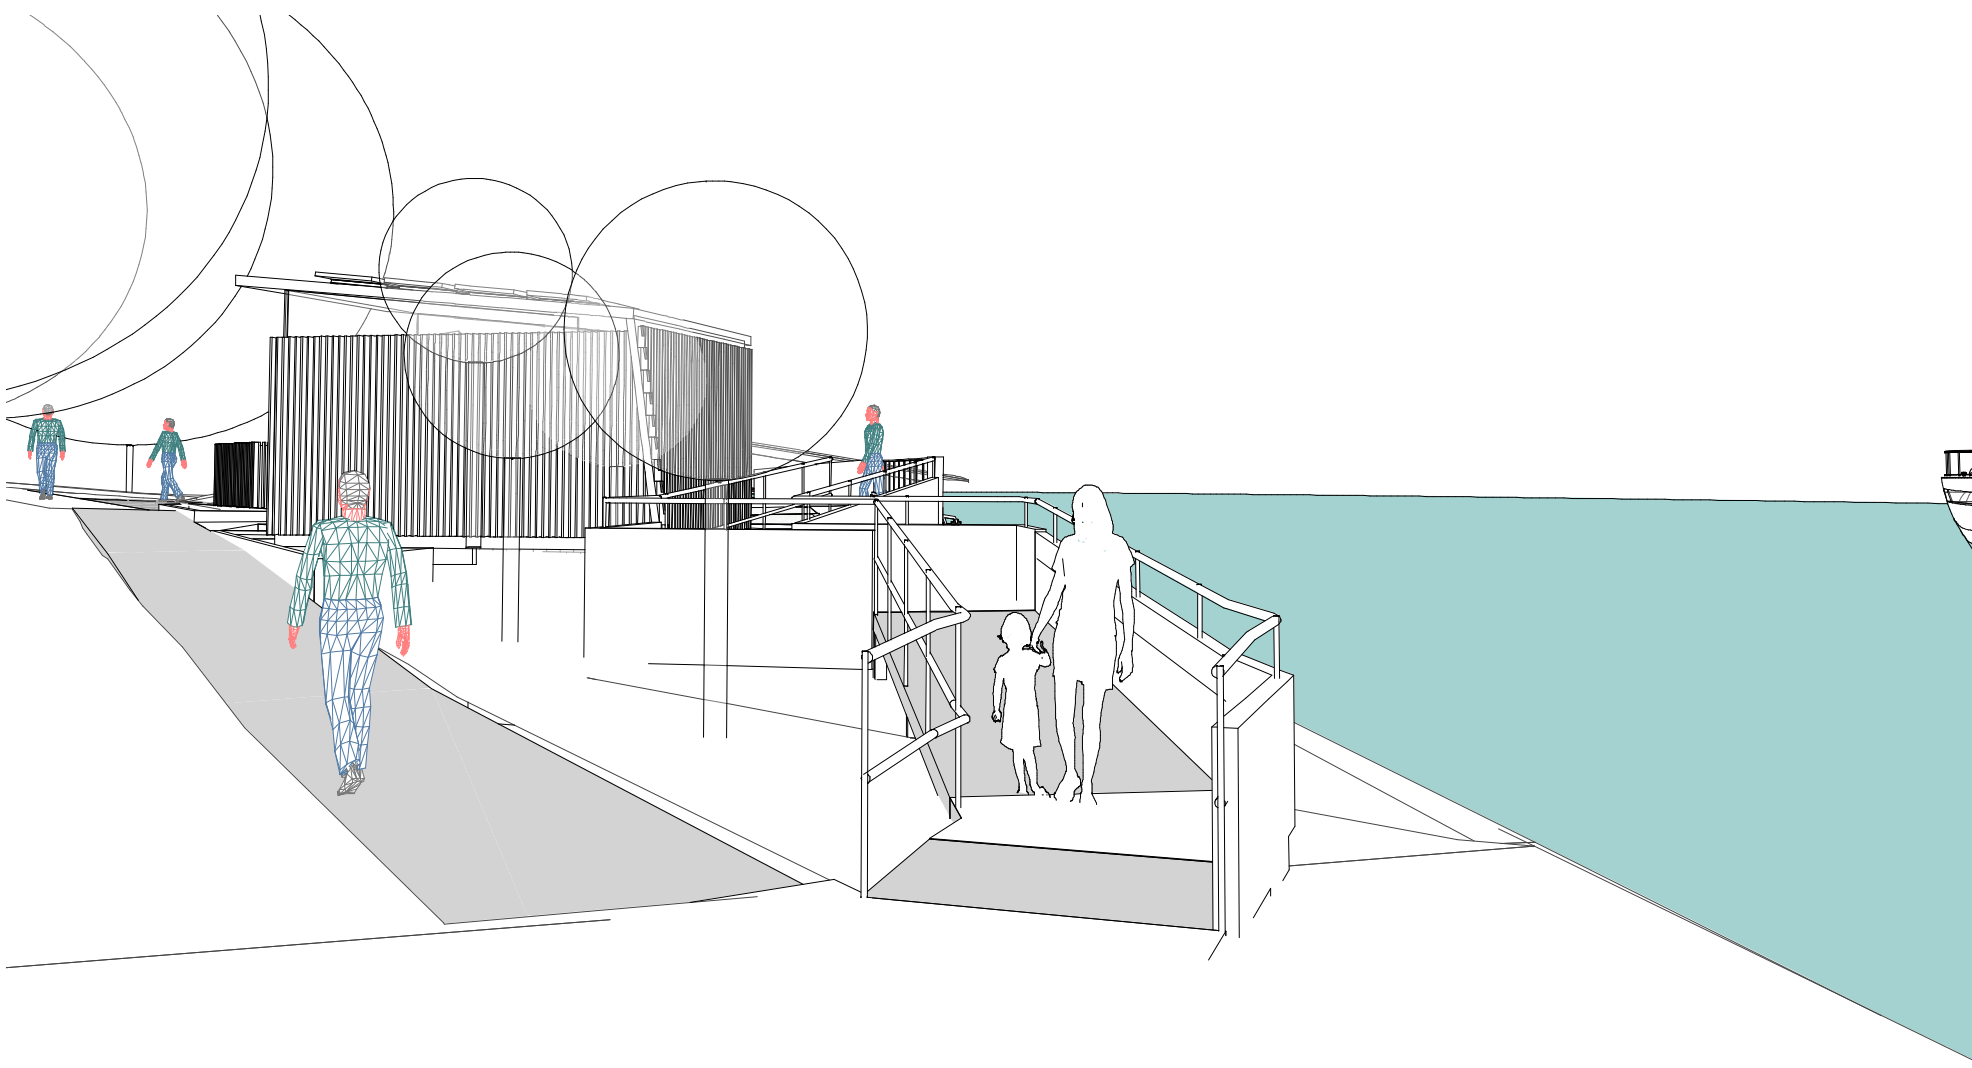

3 View NE Entry - From Reserve

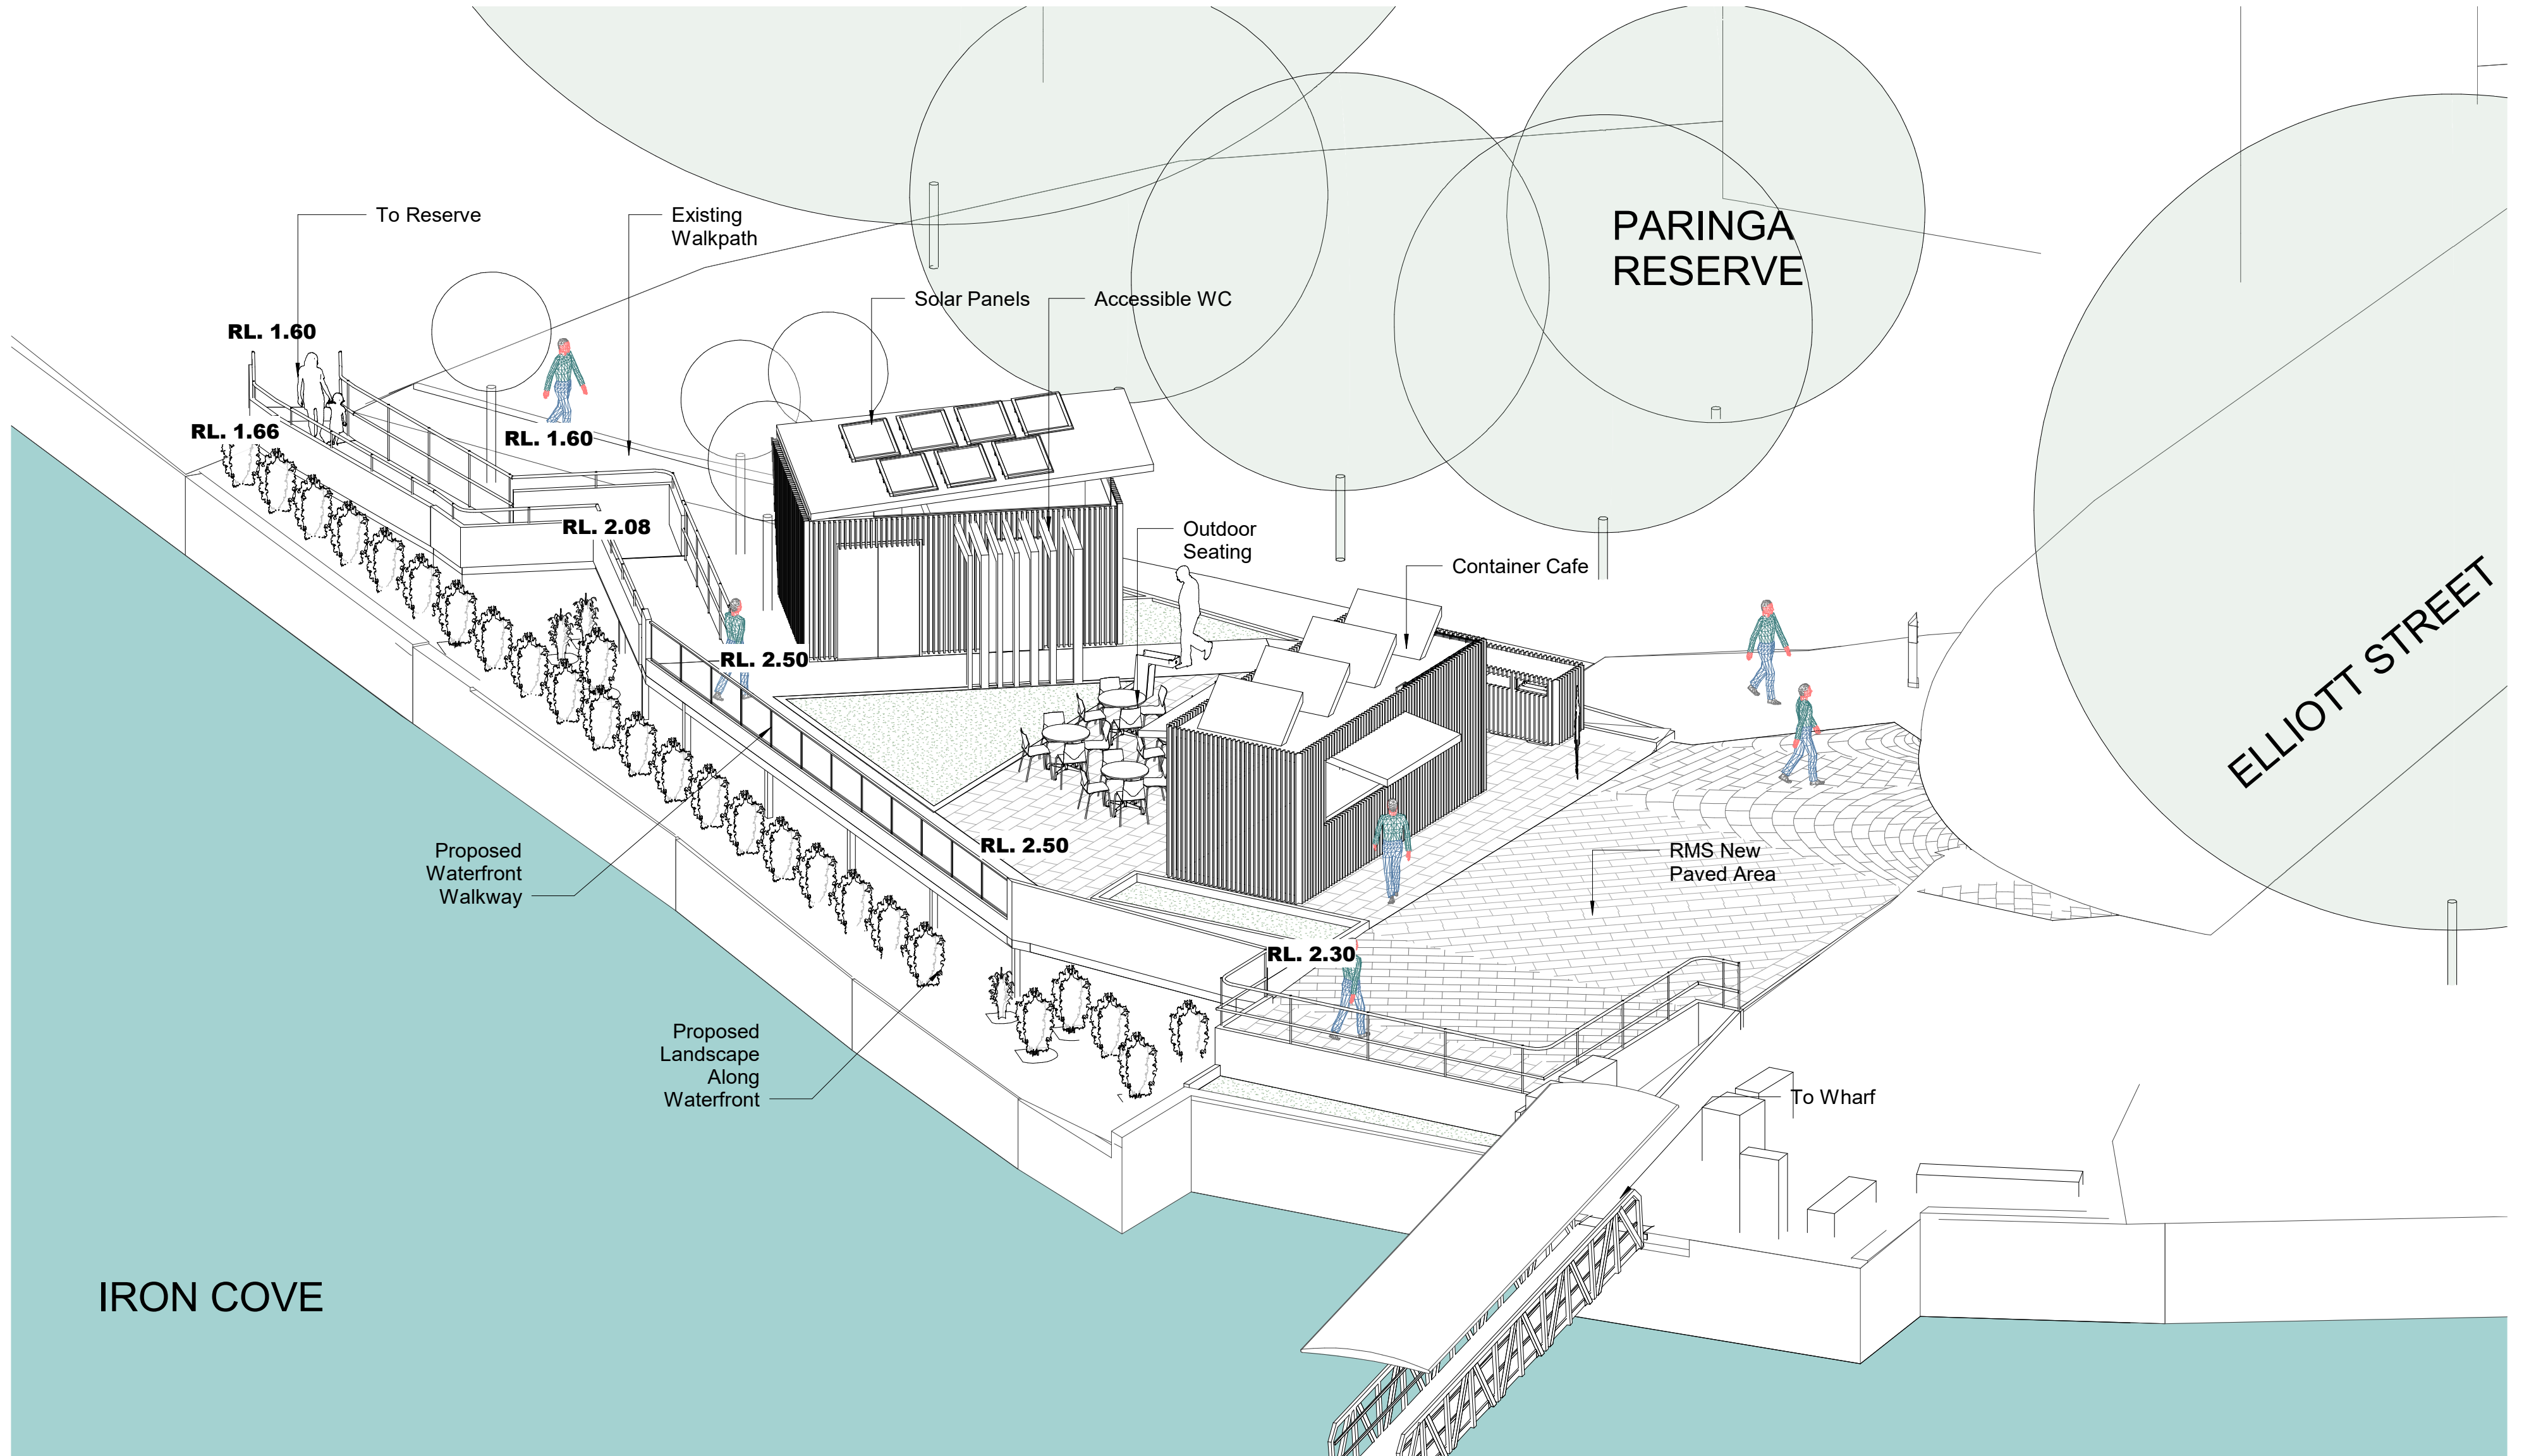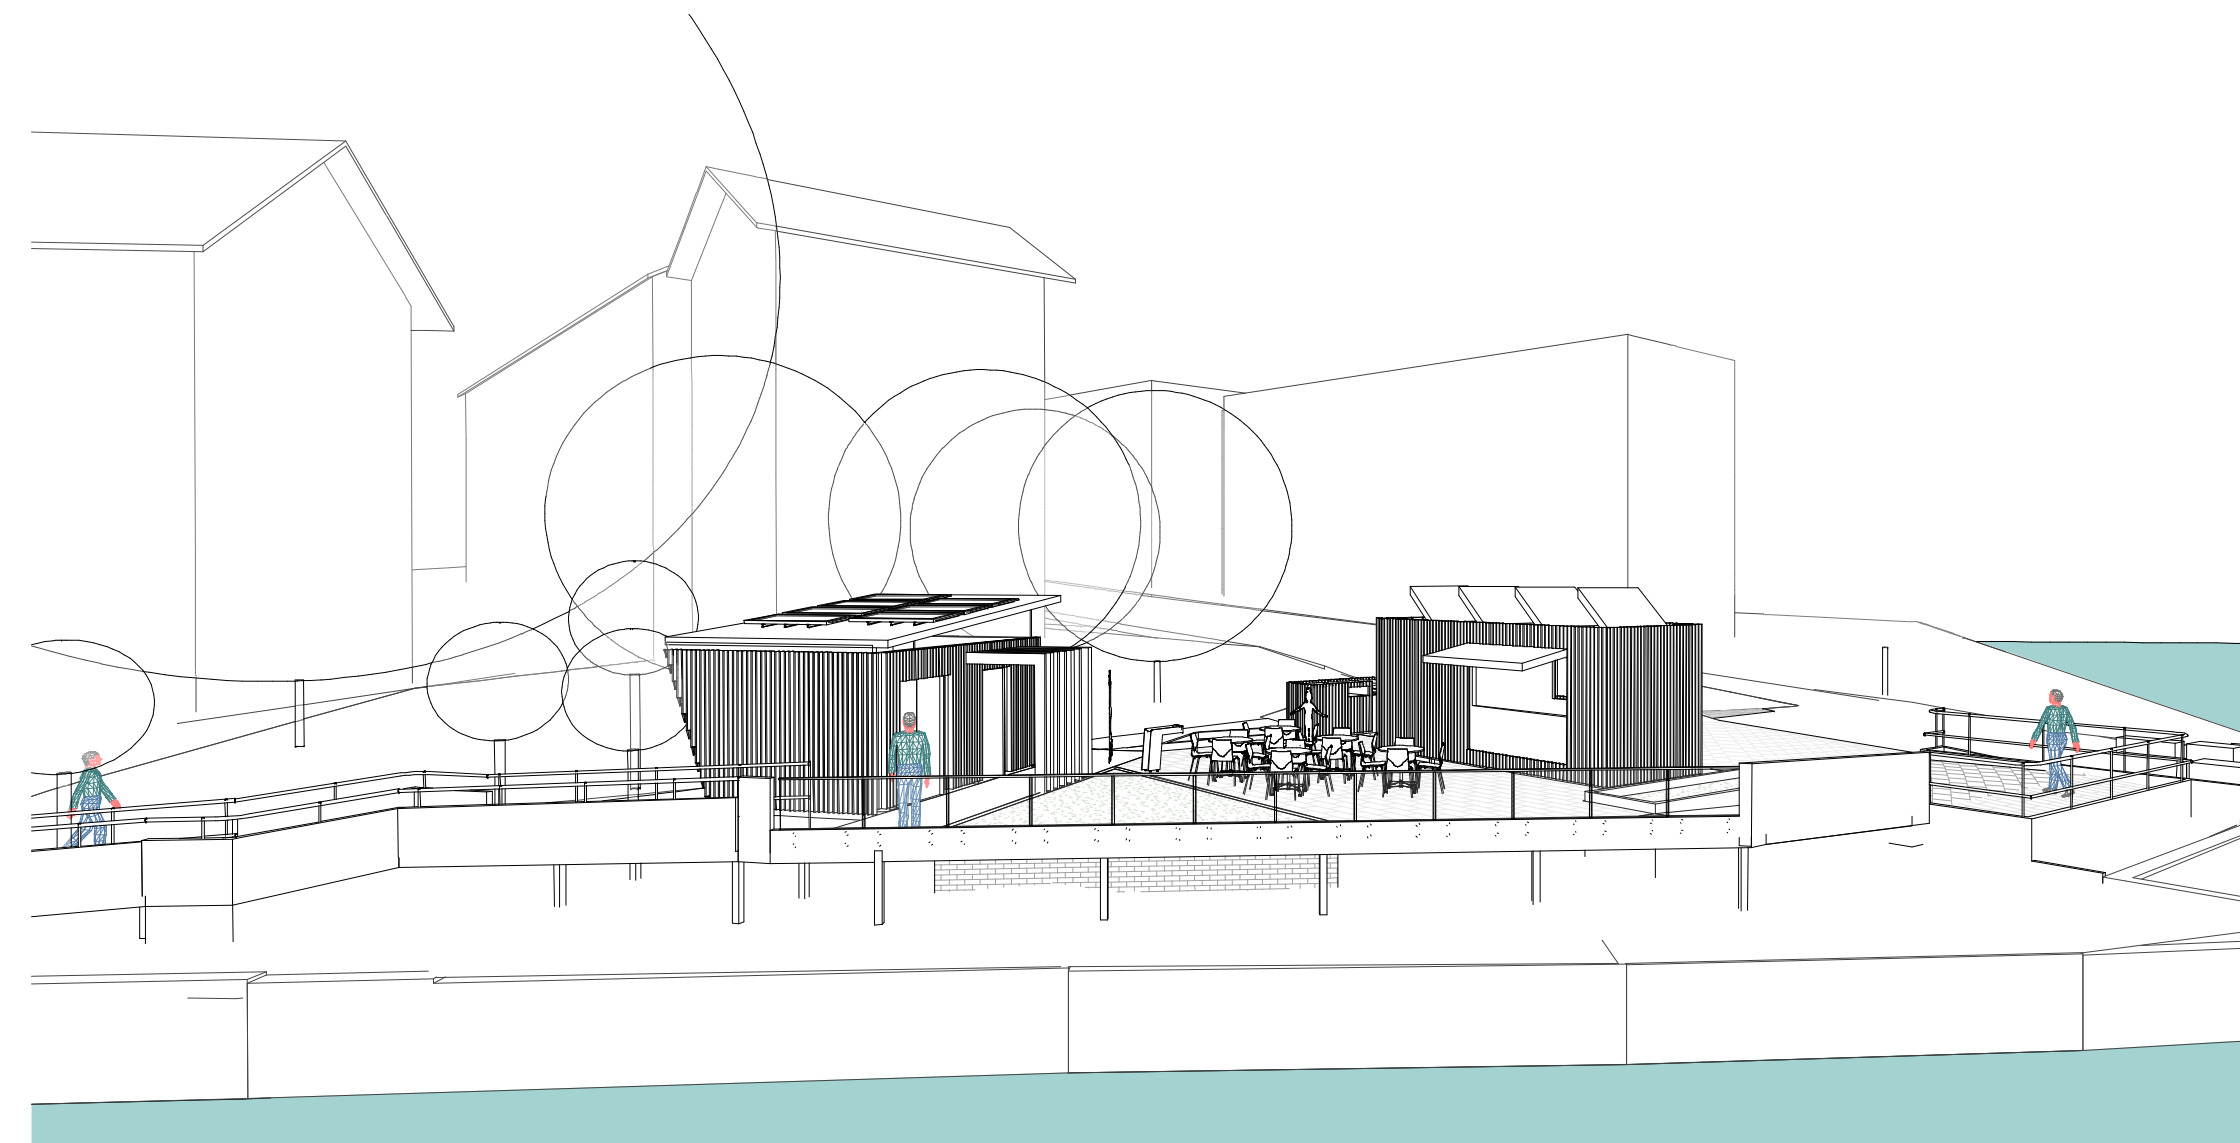

4 View From Wharf

Rev	Description	Date

TITLE	Perspective		J:\WC00120\ Elliot Street\4 NJA Documentation\6 CADD\3 DA\01 Model\WC00120 Elliot Street_DA_R20_241008.rvt	JOB No.	IWC00120
				DATE	29.07.20
				SCALE	A1 @
				DWG No.	DA.901