


BILL PETERS RESERVE PLAYGROUND

Concept Plan

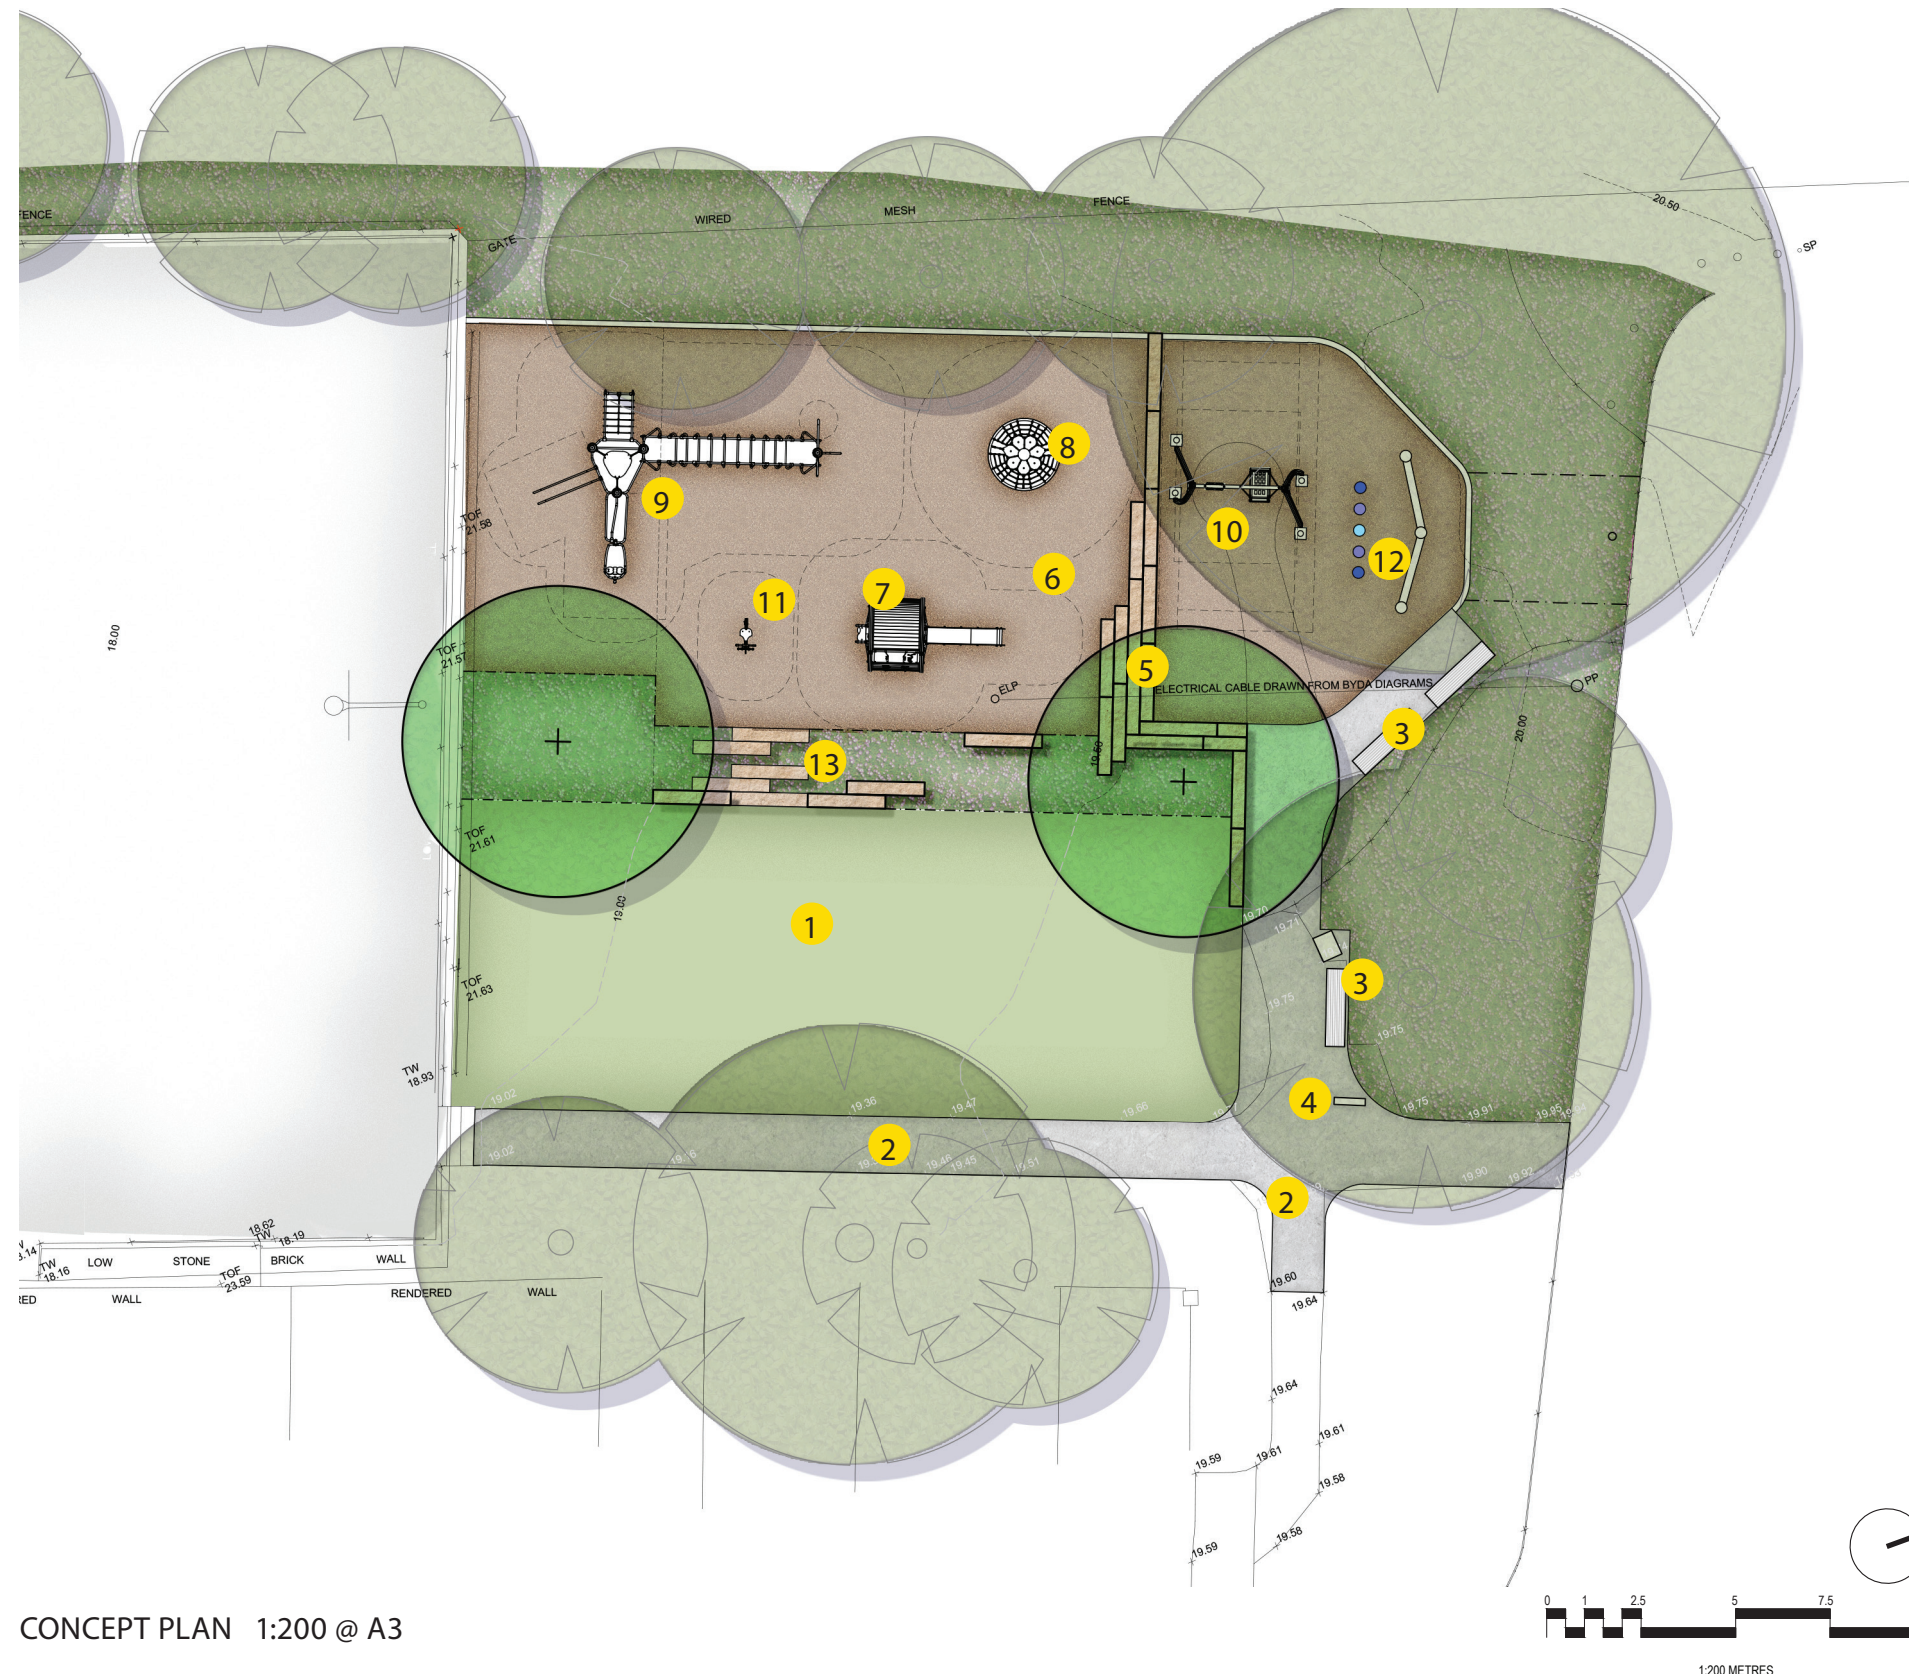

Legend

- 1 - Existing lawn retained
- 2 - Existing pavers retained and extended
- 3 - Proposed seat
- 4 - Existing bubbler retained
- 5 - Proposed sandstone block stairs / wall
- 6 - Proposed mulch softfall
- 7 - Proposed small play unit with slide
- 8 - Reused rotating net
- 9 - Proposed multiplay unit
- 10 - Proposed 2 x bay swing
- 11 - Proposed springer
- 12 - Proposed nature play
- 13 - Proposed sandstone steppers and seating

CONCEPT PLAN 1:200 @ A3

BILL PETERS RESERVE PLAYGROUND

Play Palette




Likely play equipment supplier: Proludic



1
J2523 - Ixo play unit



2
J835 - Biky spring

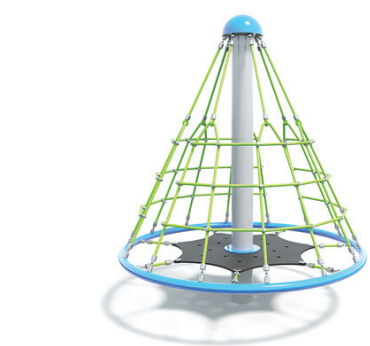


3
RN-4004 - Rotanet - supplied by council



4
J436 - Swing - 2 x bay



5
J436 - Swing - 2 x bay

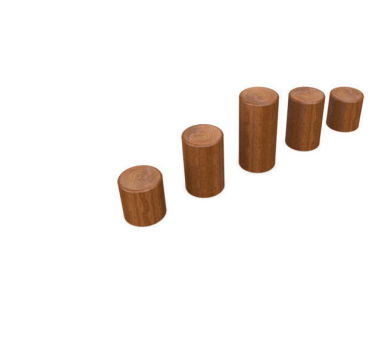

6
Timber steppers - by contractor



7
Timber balance beam - by contractor