


WAR MEMORIAL PARK

Concept Plan

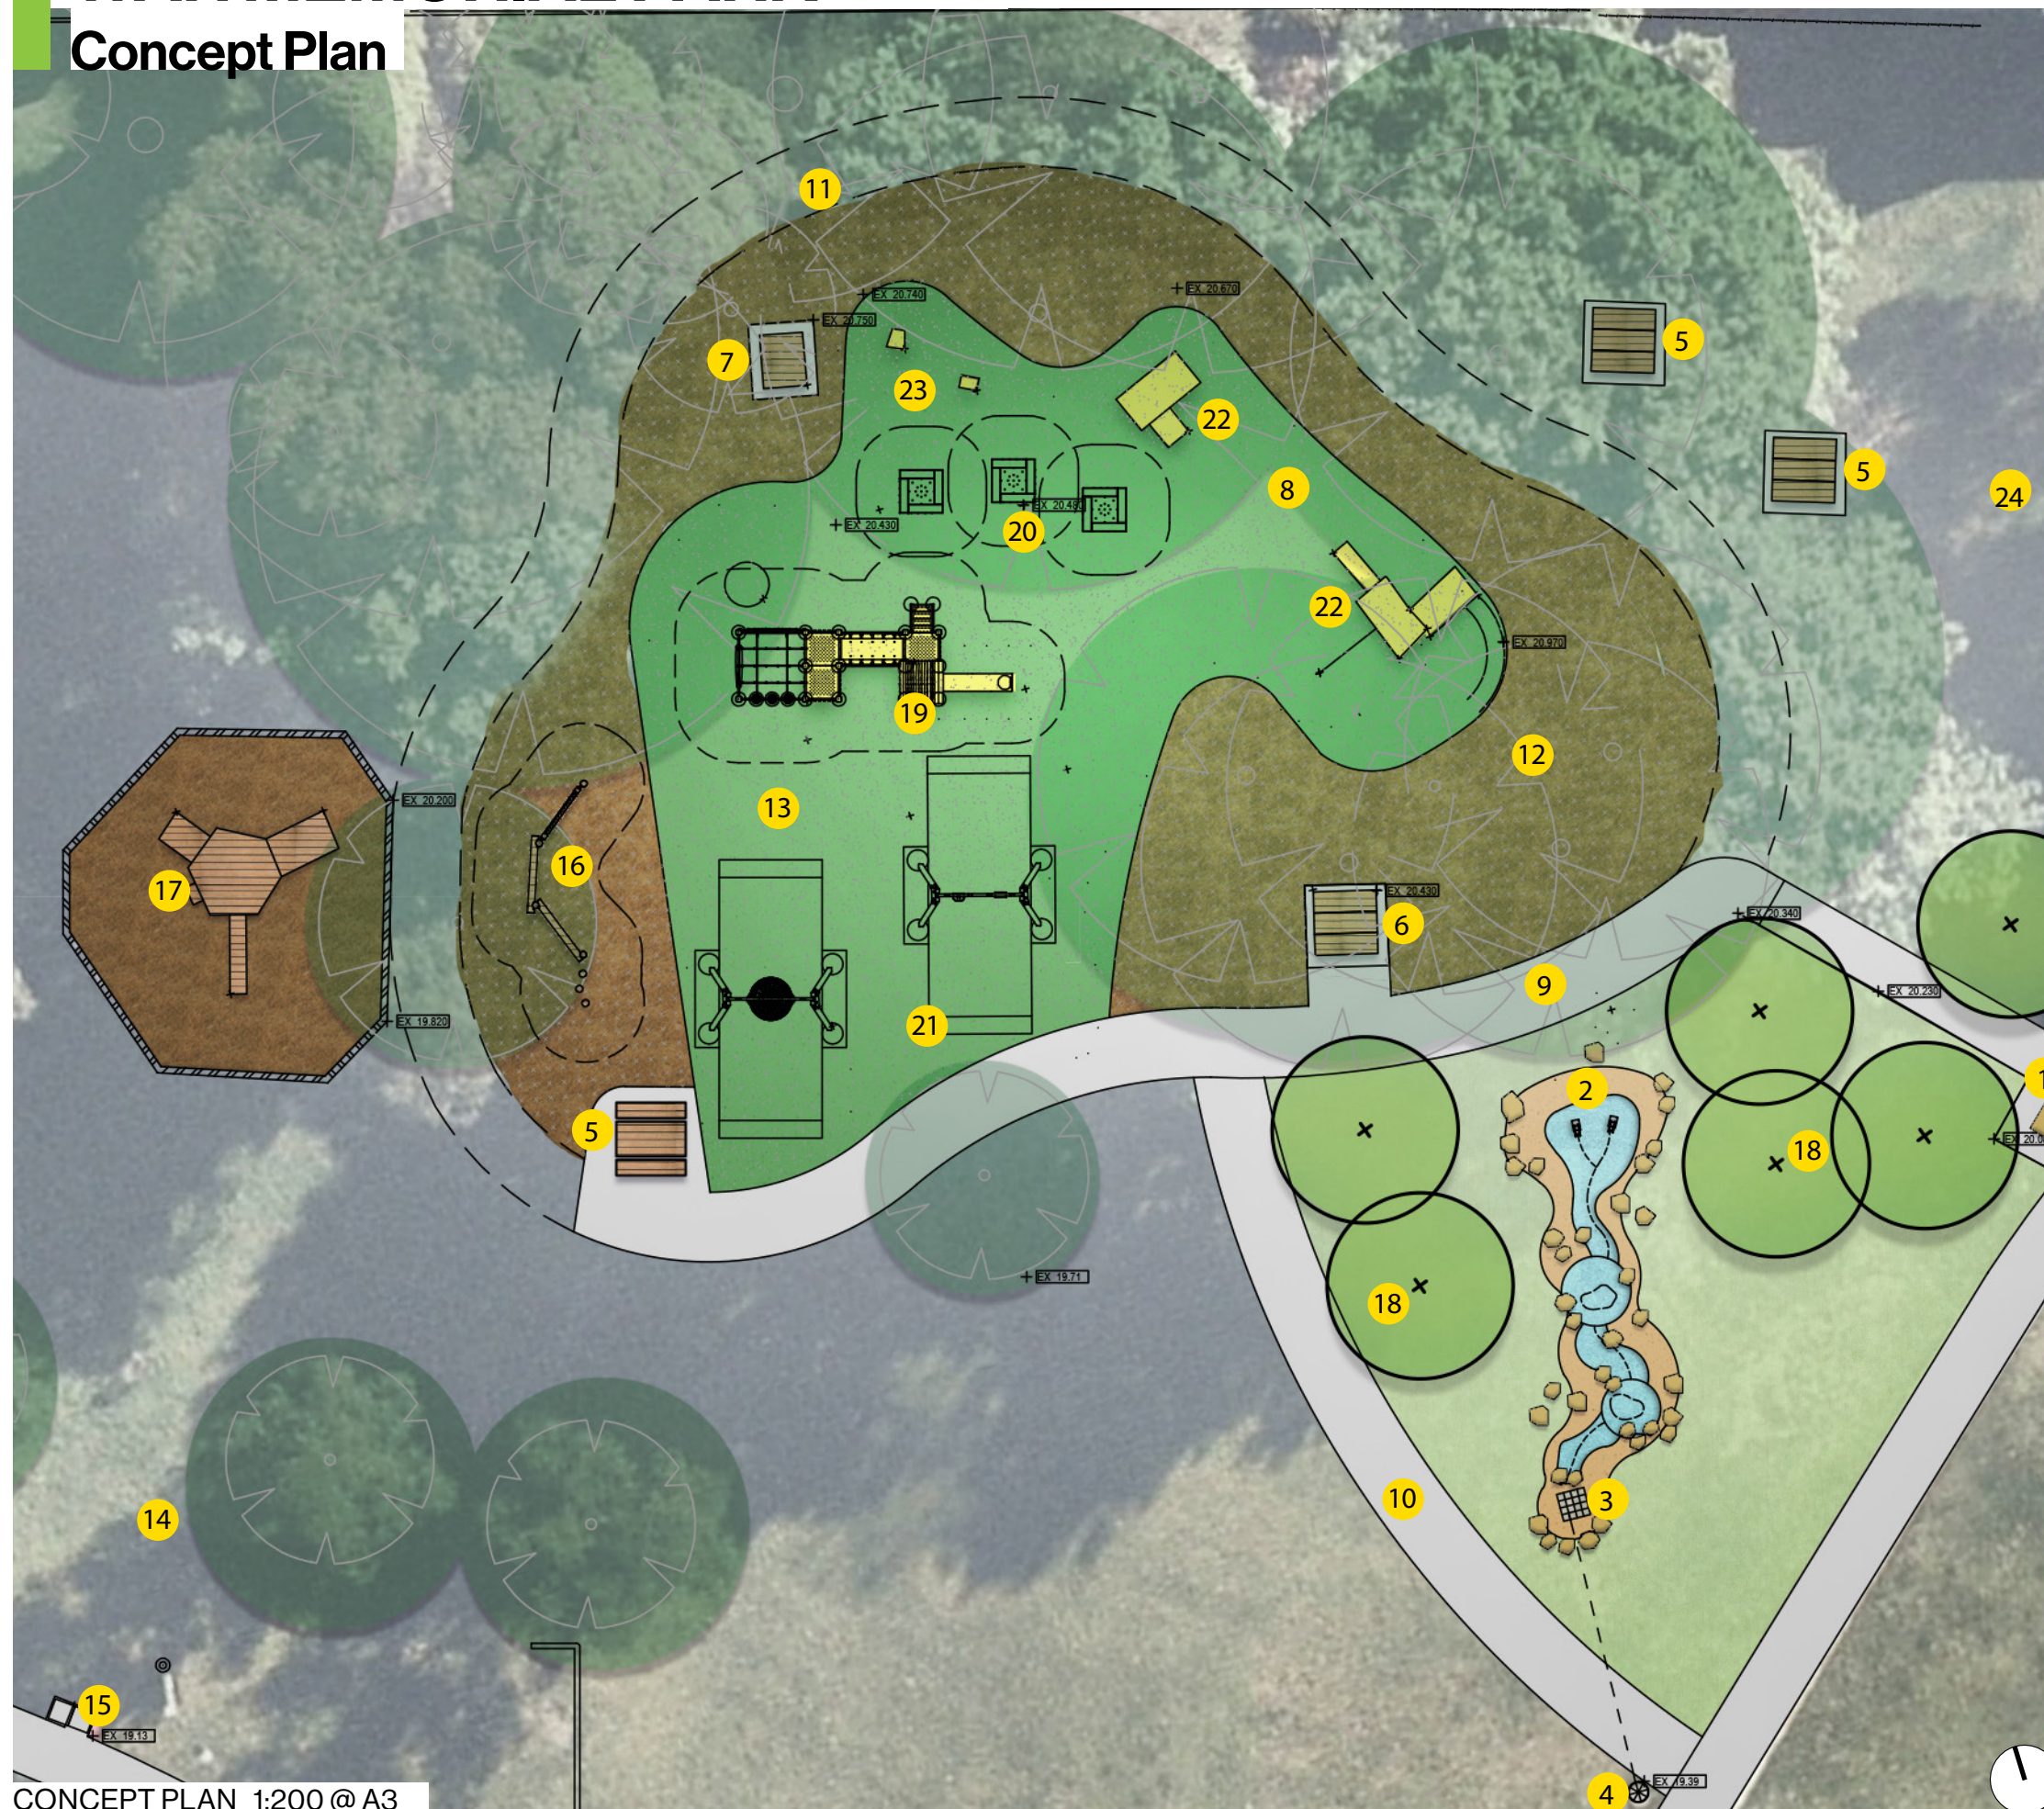

- 1 Existing water bubbler and concrete path
- 2 New water play feature. Interactive water pump outlets at the top, leading down a stream with pools and sandstone boulders. Coloured and textured concrete surface (nonslip yet suitable for bare feet).
- 3 Drain grate at bottom of water play connecting to a new pipe to the existing sewer pit downhill.
- 4 Sewer pit location.
- 5 New picnic tables for groups / picnics / kids parties.
- 6 Retained existing picnic table with paved connection to new path.
- 7 Existing platform bench retained
- 8 New seat with backrest and armrests
- 9 New pathway connecting to existing.
- 10 Potential new path connection for greater connectivity and accessibility, and to contain and frame the water play area.
- 11 Potential future asphalt loop path for improved accessibility and as a scooter/small bike track. Pending budget and tree root impacts.
- 12 Non-prescriptive mulch play area beneath existing trees
- 13 New softfall (TBD - artificial turf, rubber, mulch, or combination)
- 14 Soccer goal posts for informal play
- 15 Bin location - add recycling/fogo bins across the park.
- 16 Nature play on mulch area
- 17 Existing teepee play location - Teepee to be removed due to wear and tear. Option to make good as lawn area and add play structure in future when budget allows.
- 18 New tree planting
- 19 New multiplay unit with climbing features
- 20 New trampolines
- 21 Swings - retained and new.
- 22 Retained junior play units
- 23 Retained play rockers
- 24 Existing turf mounds

CONCEPT PLAN 1:200 @ A3