


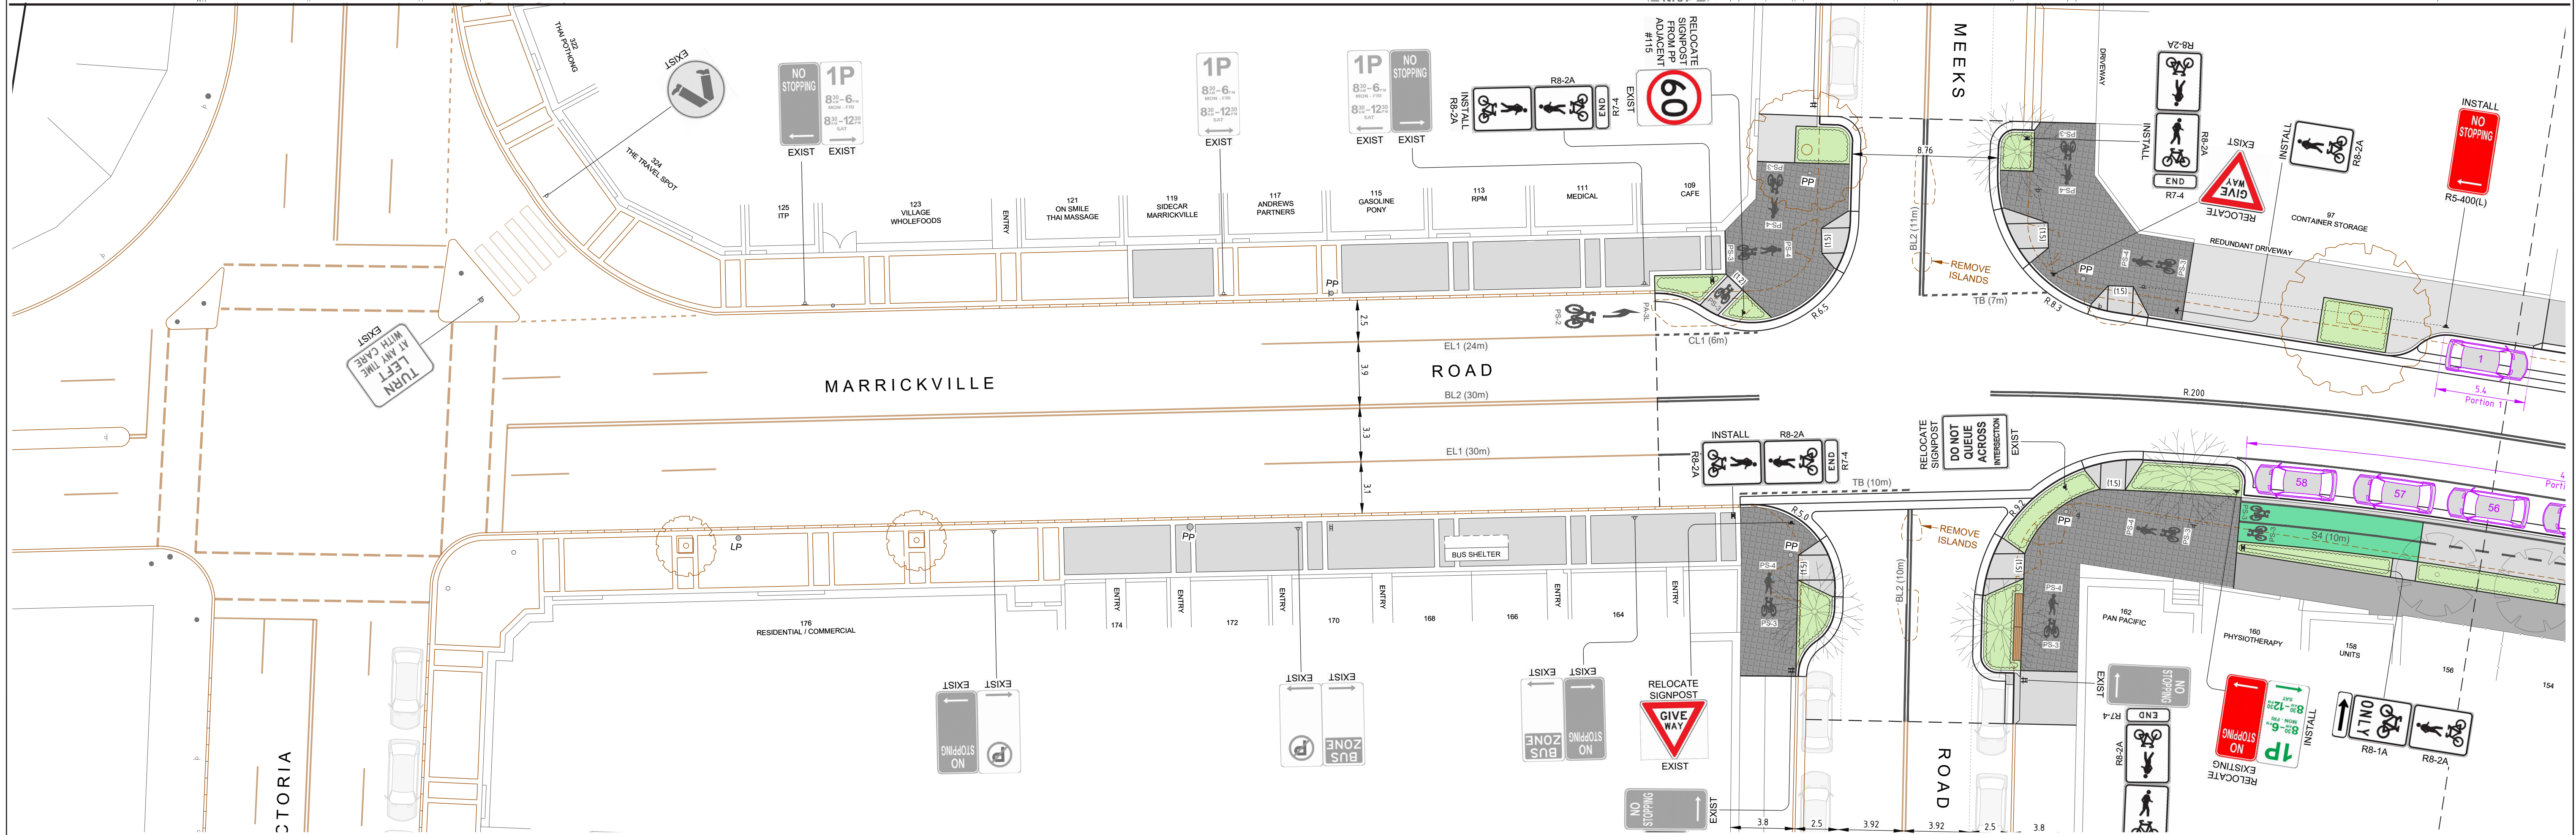
 
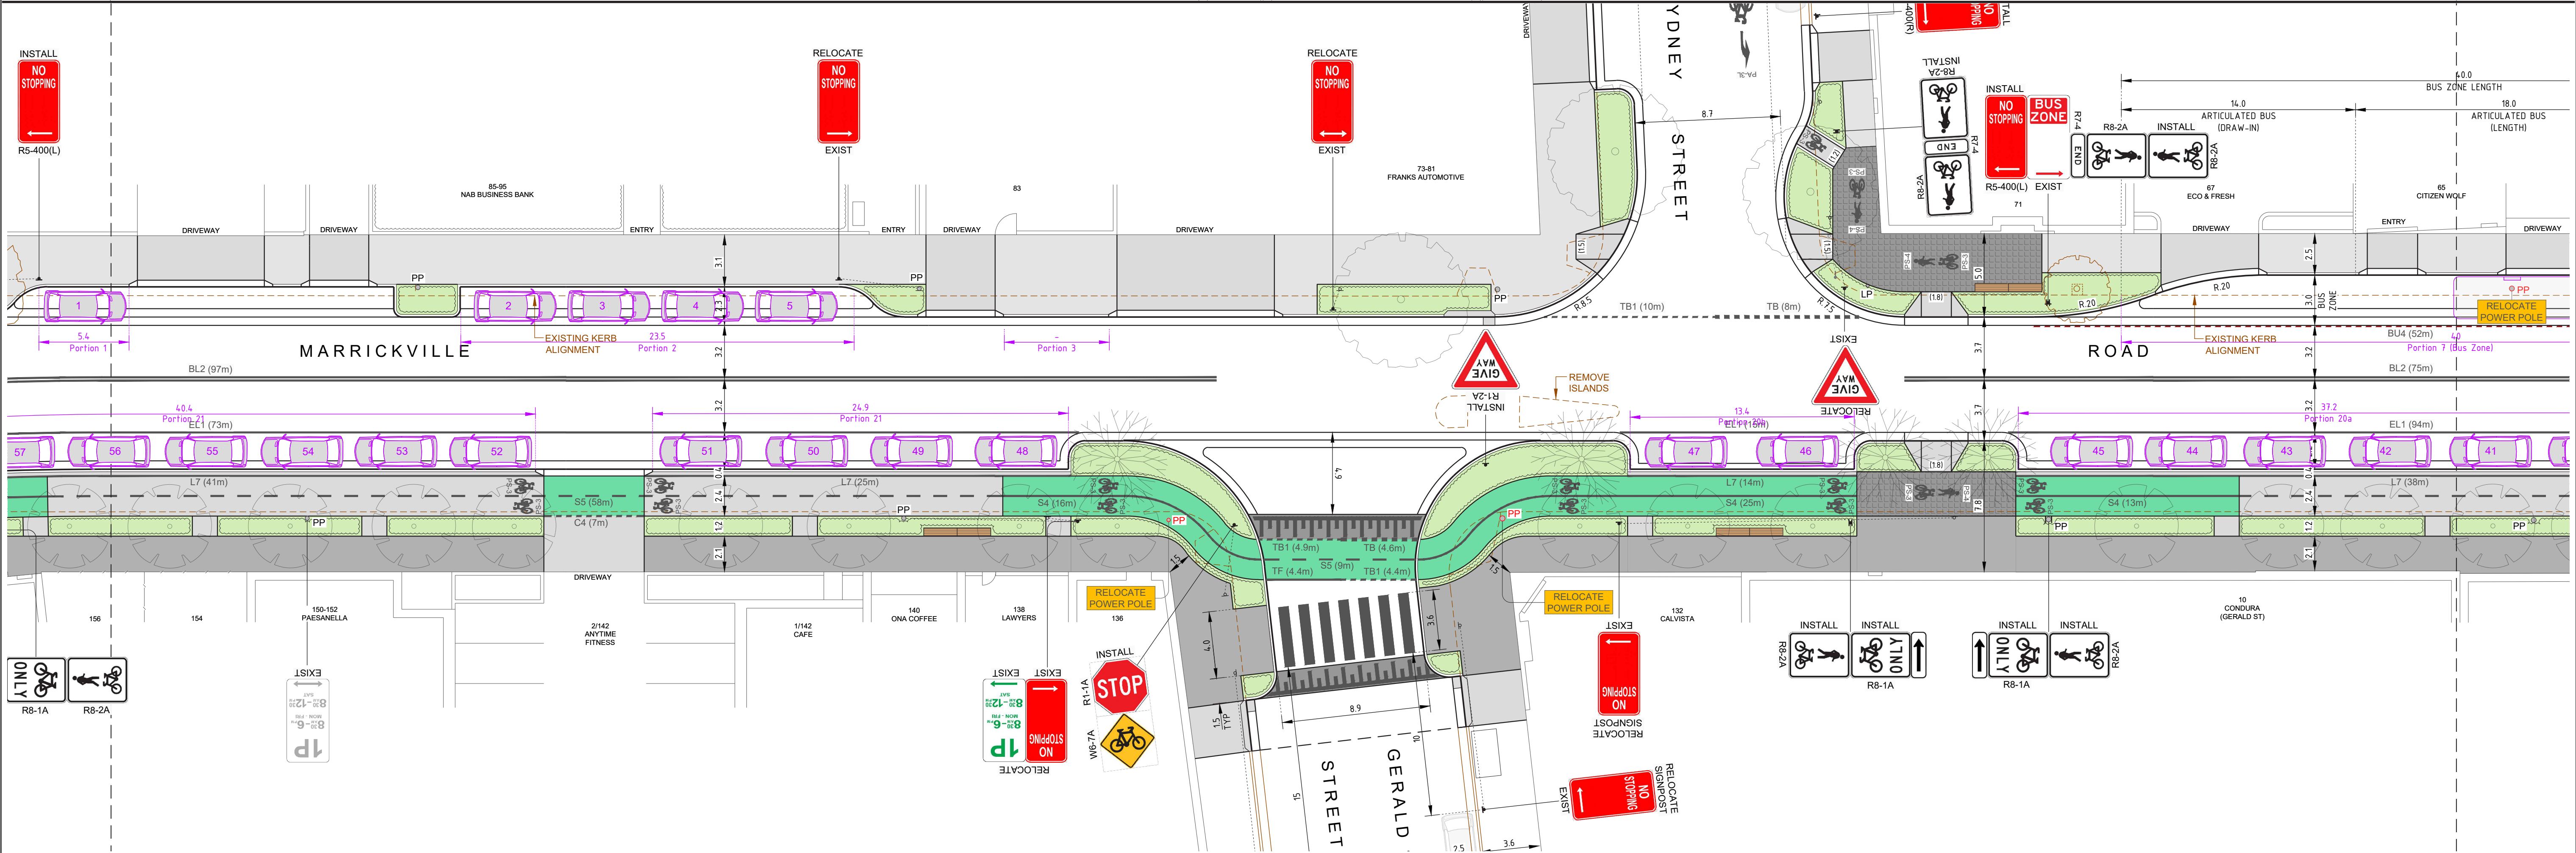


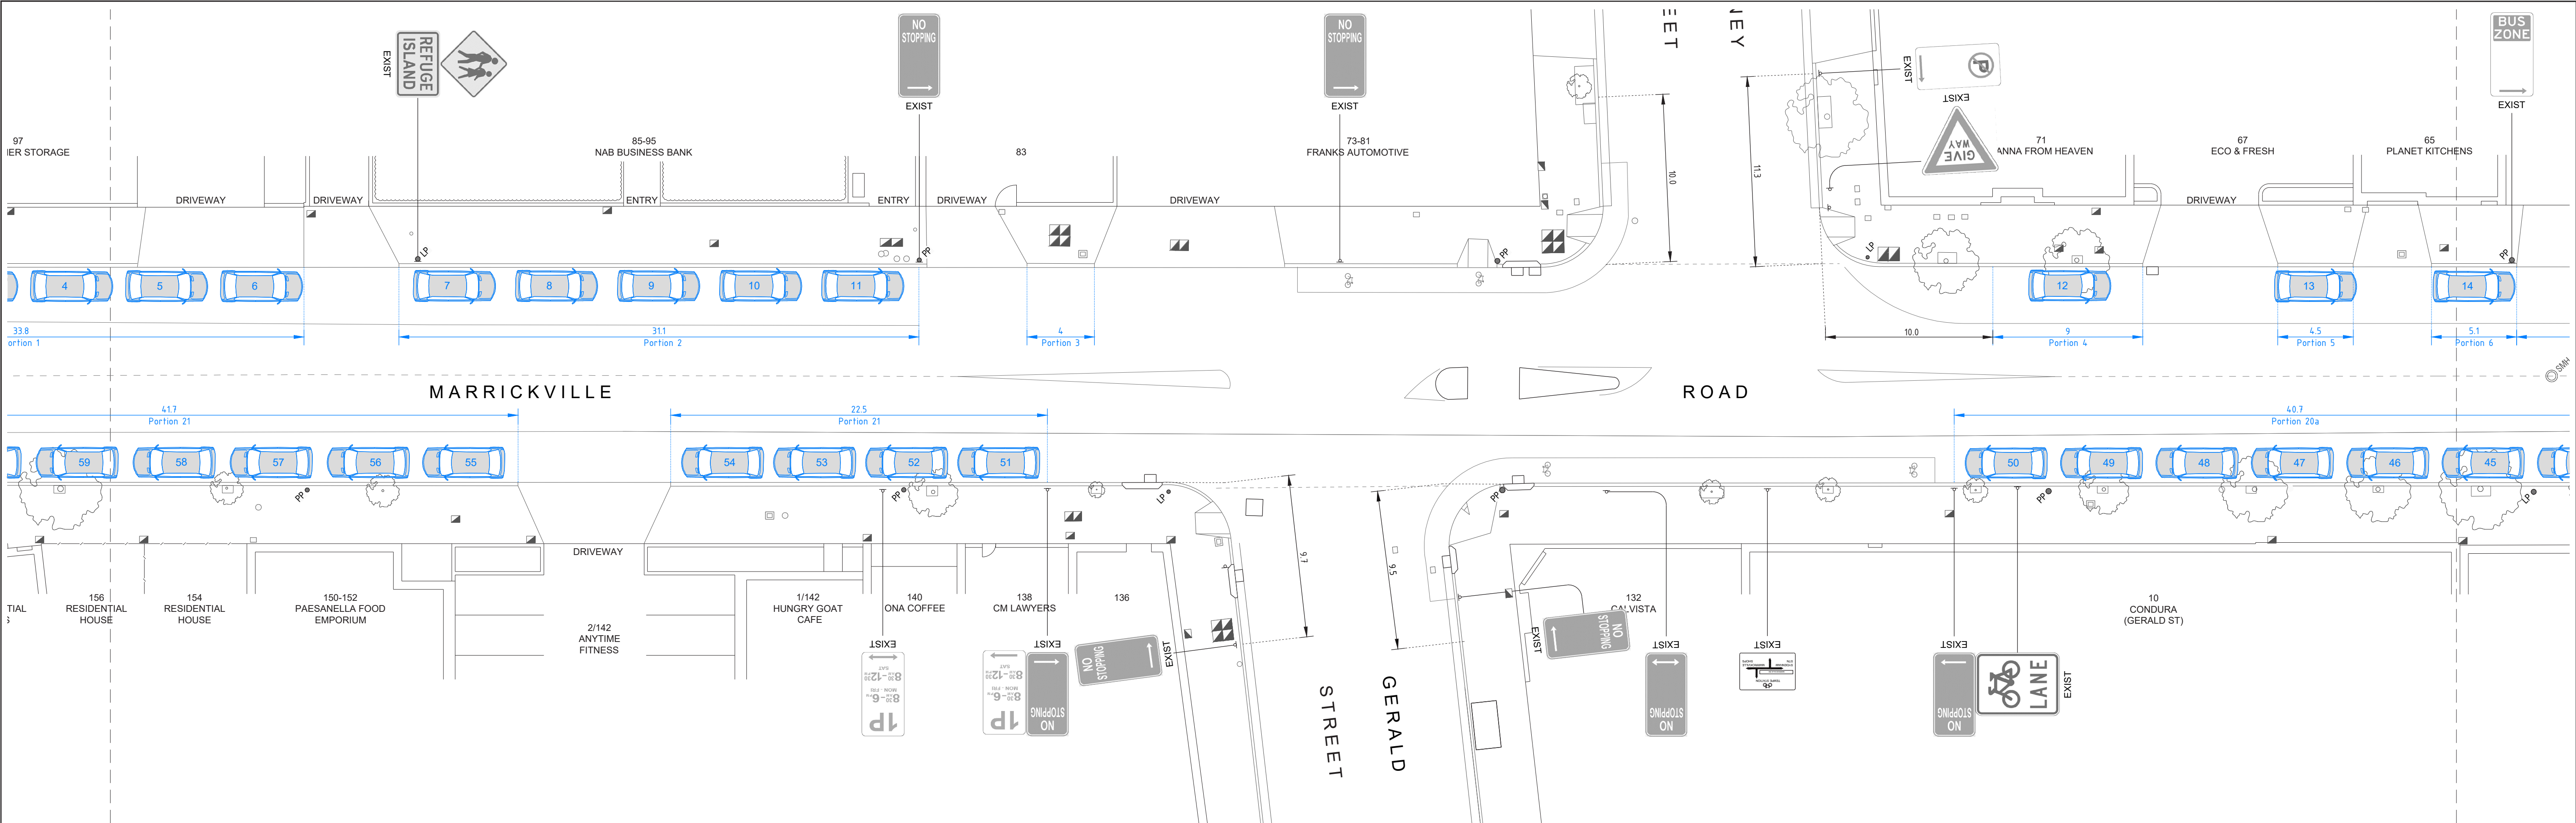

No			DATE	REVISION DETAILS	SCALE BARS:	ASPECT AUSTRALIA ASPECT AUSTRALIA PTY LTD ABN 40 080 381 979 CIVIL INFRASTRUCTURE DESIGN CONSULTANTS PO BOX 1097 CRONULLA NSW 2230 T 0419 271 877 email: admin@aspectaustralia.com.au web: www.aspectaustralia.com.au	 	CLIENT: 	SCALES:	AS SHOWN	PROJECT: MARRICKVILLE ROAD EAST - MARRICKVILLE VICTORIA ROAD TO SYDENHAM STATION PROPOSED INFRASTRUCTURE IMPROVEMENTS	DRAWING No	REVISION
A	09.07.24	DRAFT ISSUE TO COUNCIL FOR REVIEW ONLY	DATUM:	AHD					21106-01	C			
B	10.11.25	DRAFT ISSUE TO COUNCIL FOR REVIEW ONLY	GRID:	MGA					SHEET 1 of 5 SHEETS	A1			
C	13.11.25	ISSUE TO COUNCIL FOR REVIEW ONLY	JOB REF:	21106					DRAWING CARPARKING GAIN & LOSS ANALYSIS PLAN	ISSUED FOR: INFORMATION			
			APPROVED:	IWC									

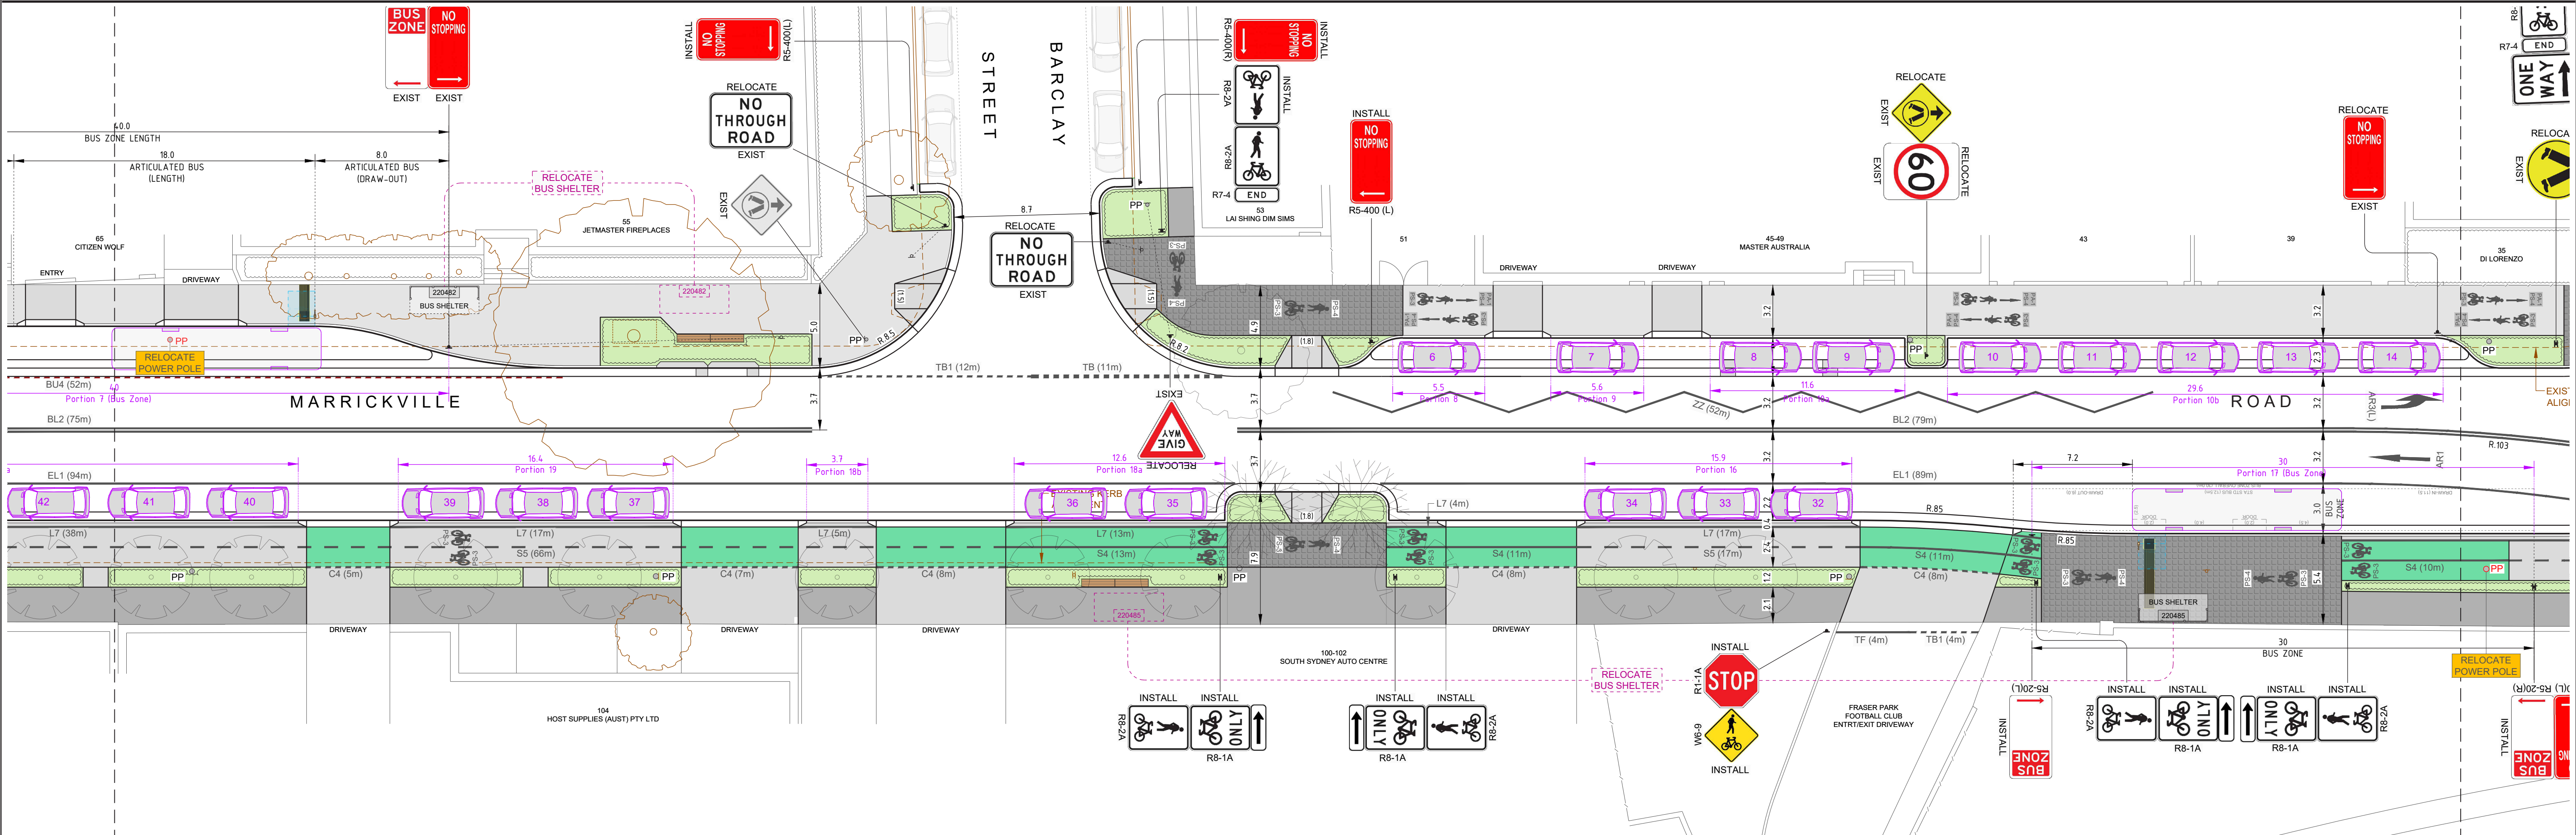

No	DATE	REVISION DETAILS	SCALE BARS:	 ASPECT AUSTRALIA ASPECT AUSTRALIA PTY LTD ABN 40 080 381 979 CIVIL INFRASTRUCTURE DESIGN CONSULTANTS PO BOX 1097 CRONULLA NSW 2230 T 0419 271 877 email: admin@aspectaustralia.com.au web: www.aspectaustralia.com.au	 LOCAL GOVERNMENT PROCUREMENT APPROVED CONTRACTOR 	CLIENT: 	SCALES:	AS SHOWN	PROJECT: MARRICKVILLE ROAD EAST - MARRICKVILLE VICTORIA ROAD TO SYDENHAM STATION PROPOSED INFRASTRUCTURE IMPROVEMENTS	DRAWING No	REVISION
DATUM:	AHD	SHEET 2 OF 5 SHEETS					A1				
GRID:	MGA										
JOB REF:	21106	DRAWING					ISSUED FOR:				
APPROVED:	IWC	CARPARKING GAIN & LOSS ANALYSIS PLAN					INFORMATION				

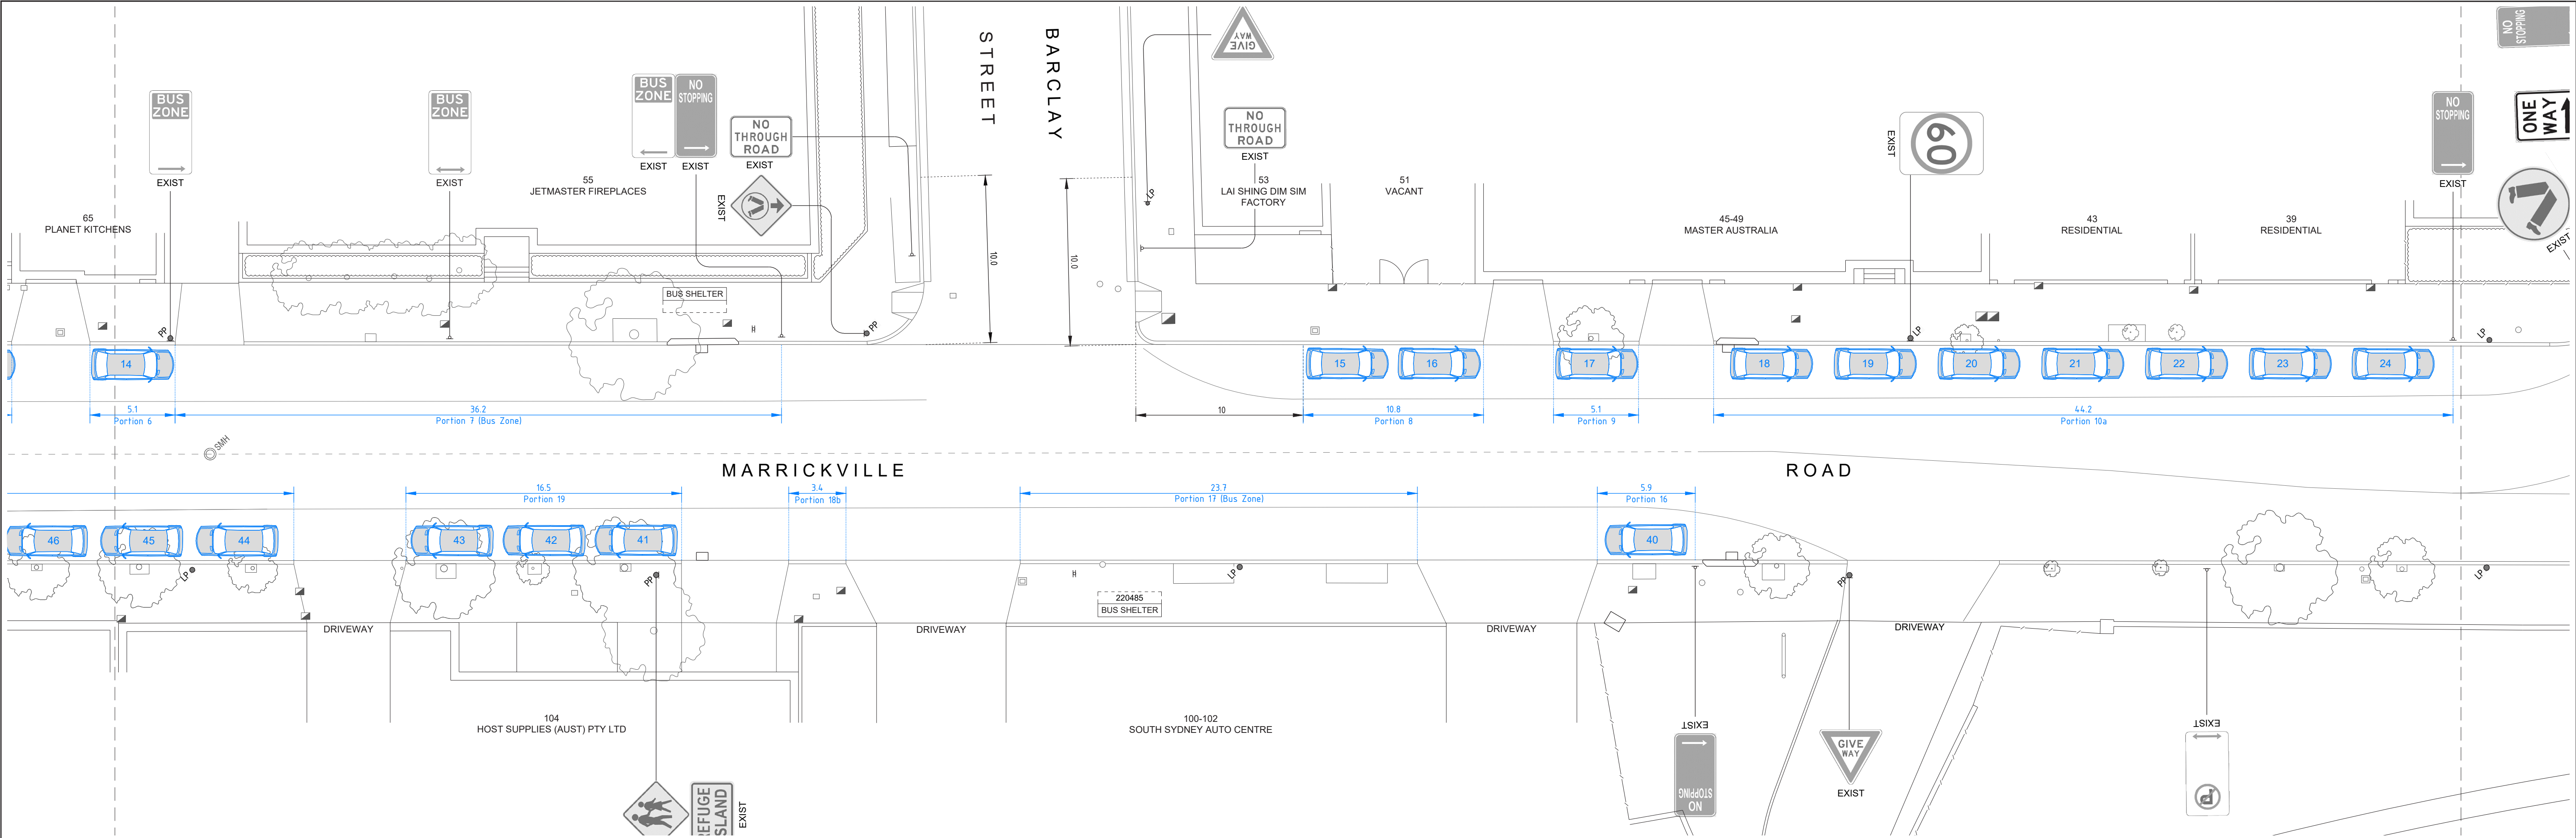

No	DATE	REVISION DETAILS
A	09.07.24	DRAFT ISSUE TO COUNCIL FOR REVIEW ONLY
B	10.11.25	DRAFT ISSUE TO COUNCIL FOR REVIEW ONLY
C	13.11.25	ISSUE TO COUNCIL FOR REVIEW ONLY

SCALE BARS:



ASPECT AUSTRALIA


ASPECT AUSTRALIA PTY LTD | ABN 40 080 381 979
CIVIL INFRASTRUCTURE DESIGN CONSULTANTS
PO BOX 1097 CRONULLA NSW 2230 T 0419 271 877
email: admin@aspectaustralia.com.au
web: www.aspectaustralia.com.au



**LOCAL GOVERNMENT
PROCUREMENT
APPROVED CONTRACTOR**



CLIENT:

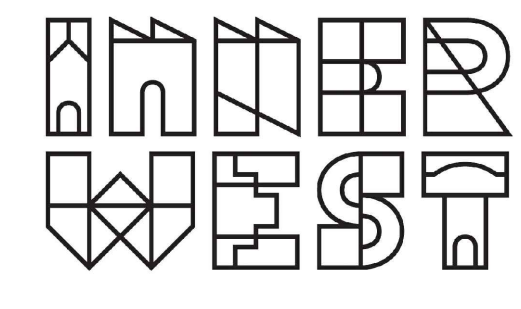


SCALES:	AS SHOWN
DATUM:	AHD
GRID:	MGA
JOB REF:	21106
APPROVED:	IWC

PROJECT:

**MARRICKVILLE ROAD EAST - MARRICKVILLE
VICTORIA ROAD TO SYDENHAM STATION
PROPOSED INFRASTRUCTURE IMPROVEMENTS**

DRAWING
CARPARKING GAIN & LOSS ANALYSIS PLAN

DRAWING No	21106-03	REVISION	C
SHEET 3 OF 5 SHEETS	A1		
ISSUED FOR:	INFORMATION		

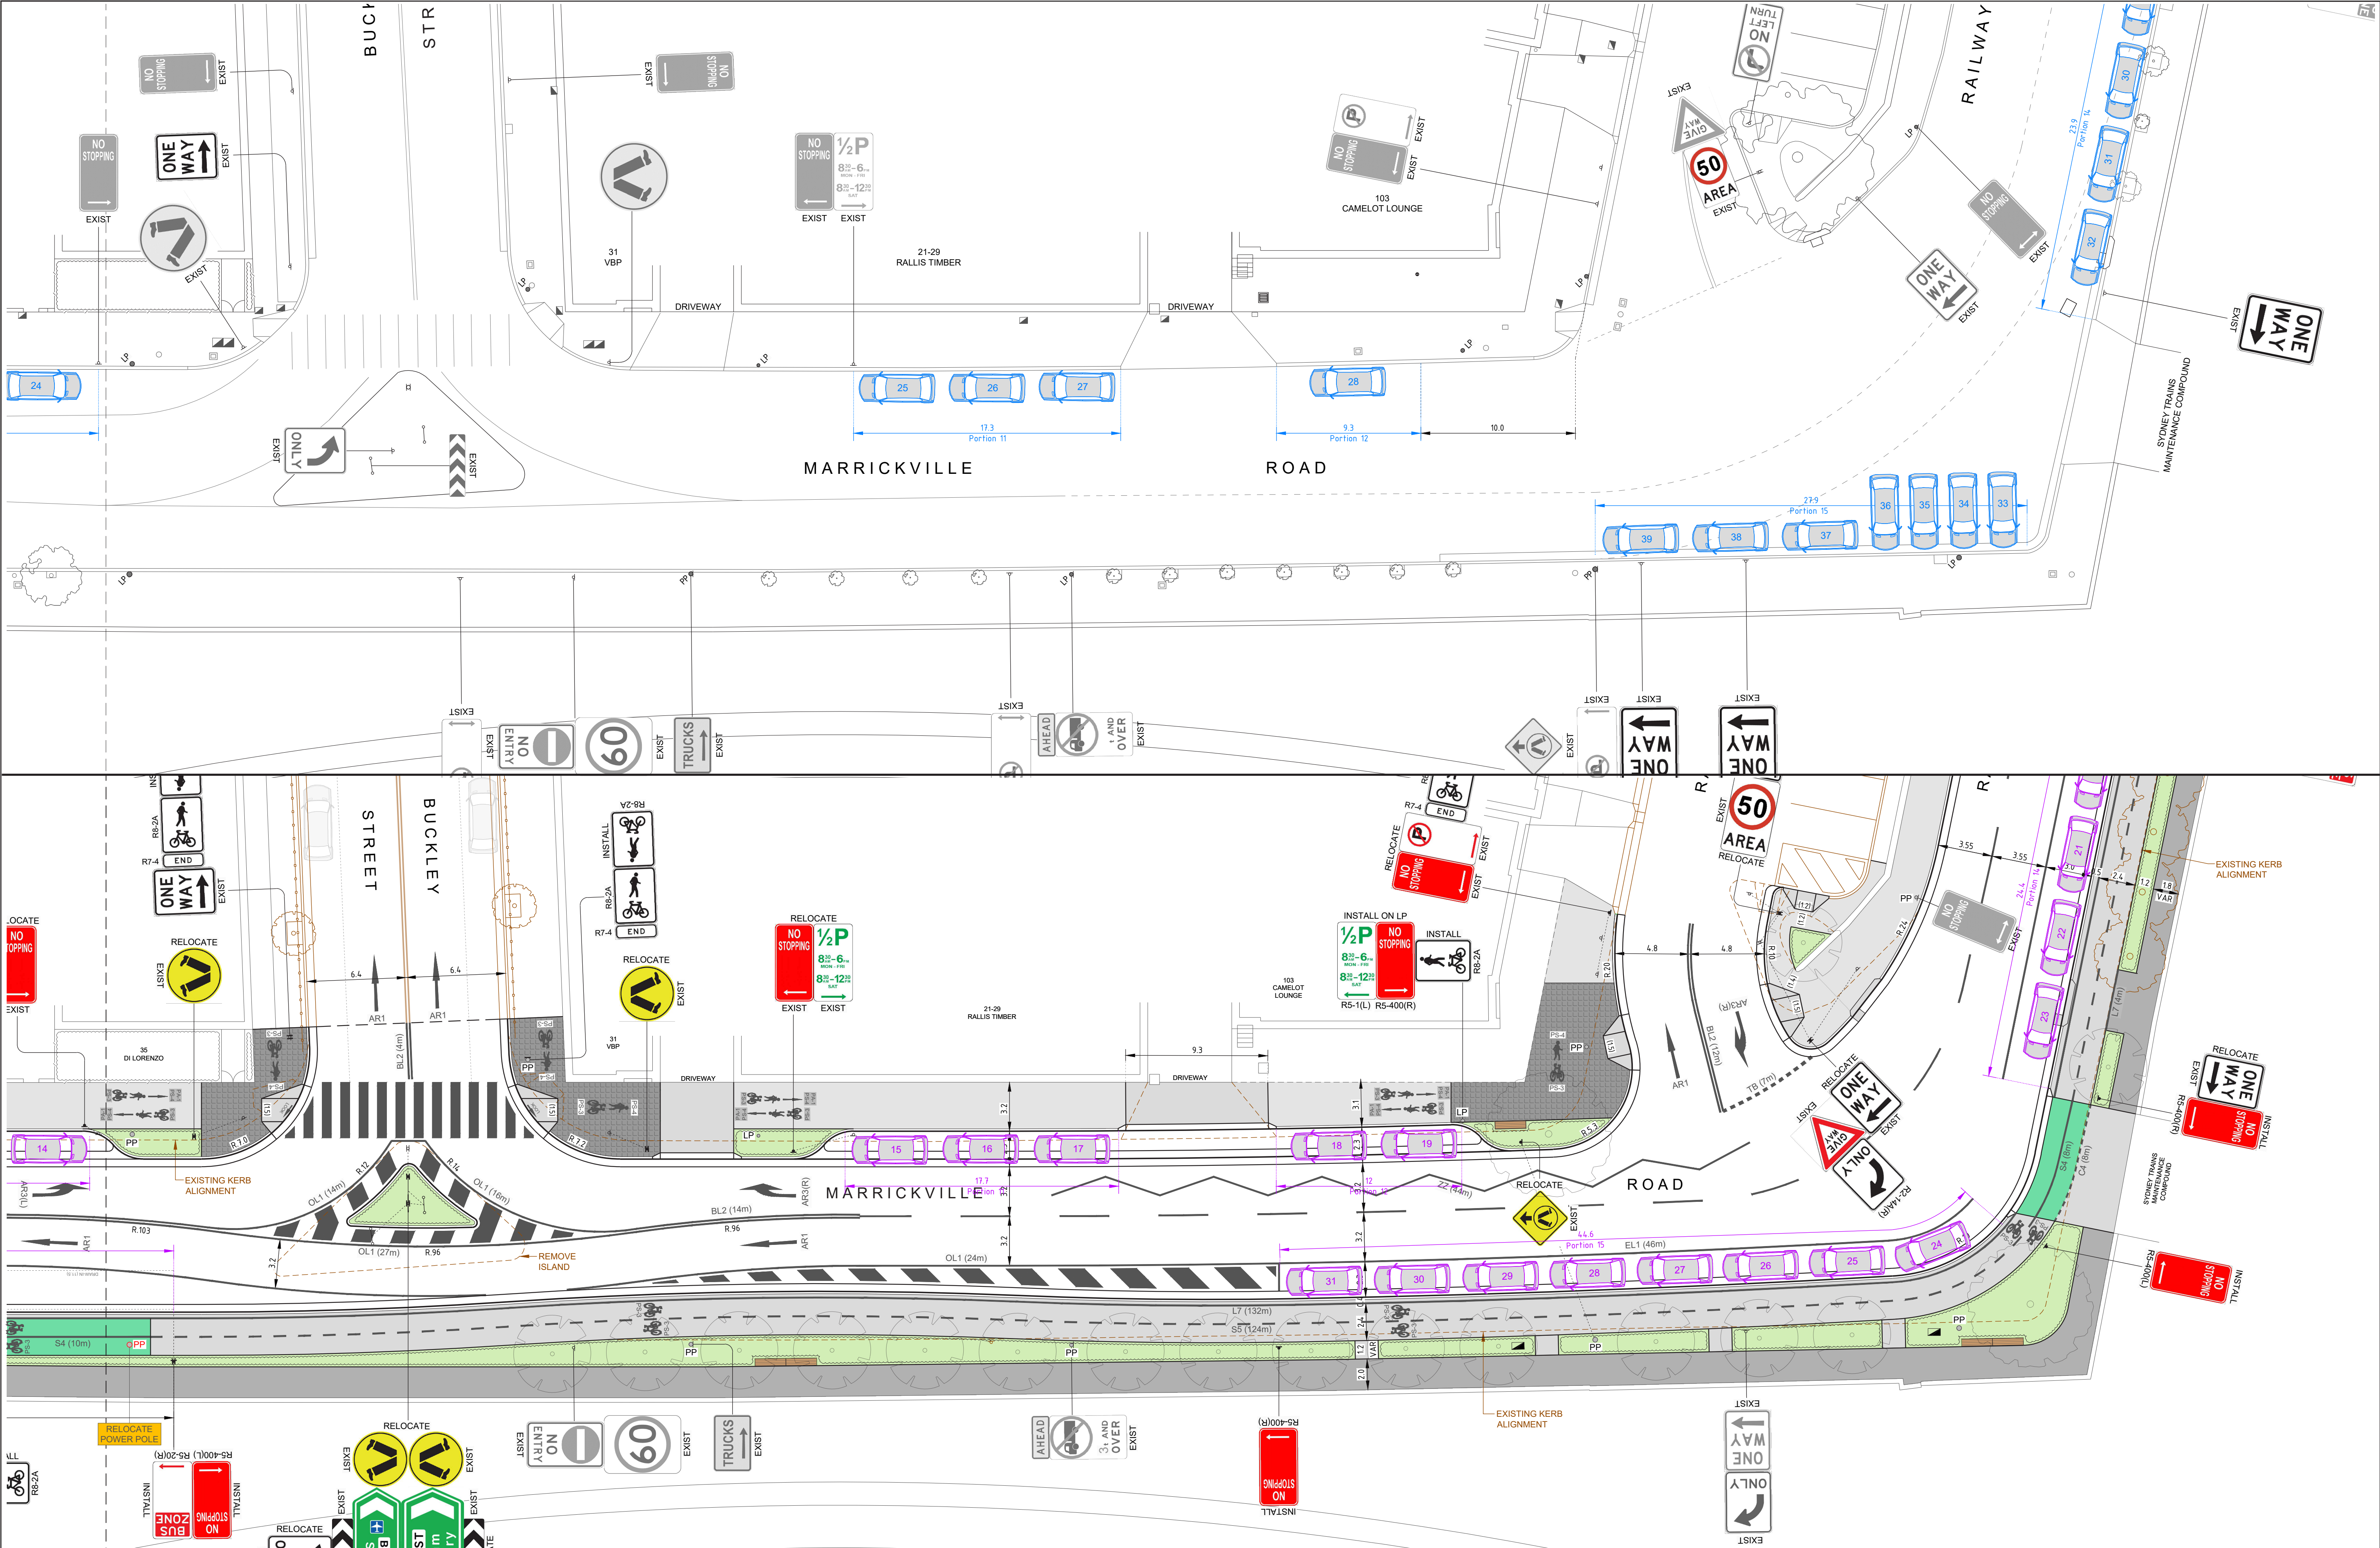

No	DATE	REVISION DETAILS
A	09.07.24	DRAFT ISSUE TO COUNCIL FOR REVIEW ONLY
B	10.11.25	DRAFT ISSUE TO COUNCIL FOR REVIEW ONLY
C	13.11.25	ISSUE TO COUNCIL FOR REVIEW ONLY

SCALE BARS:

ASPECT AUSTRALIA
ASPECT AUSTRALIA PTY LTD | ABN 40 080 381 979
CIVIL INFRASTRUCTURE DESIGN CONSULTANTS
PO BOX 1097 CRONULLA NSW 2230 T 0419 271 877
email: admin@aspectaustralia.com.au
web: www.aspectaustralia.com.au

LOCAL GOVERNMENT PROCUREMENT
APPROVED CONTRACTOR

CLIENT:

SCALES: AS SHOWN

DATUM: AHD

GRID: MGA

JOB REF: 21106

APPROVED: IWC



PROJECT:

MARRICKVILLE ROAD EAST - MARRICKVILLE
VICTORIA ROAD TO SYDENHAM STATION
PROPOSED INFRASTRUCTURE IMPROVEMENTS

DRAWING

CARPARKING GAIN & LOSS ANALYSIS PLAN

DRAWING No	REVISION
21106-04	C
SHEET 4 OF 5 SHEETS	A1
ISSUED FOR:	
INFORMATION	

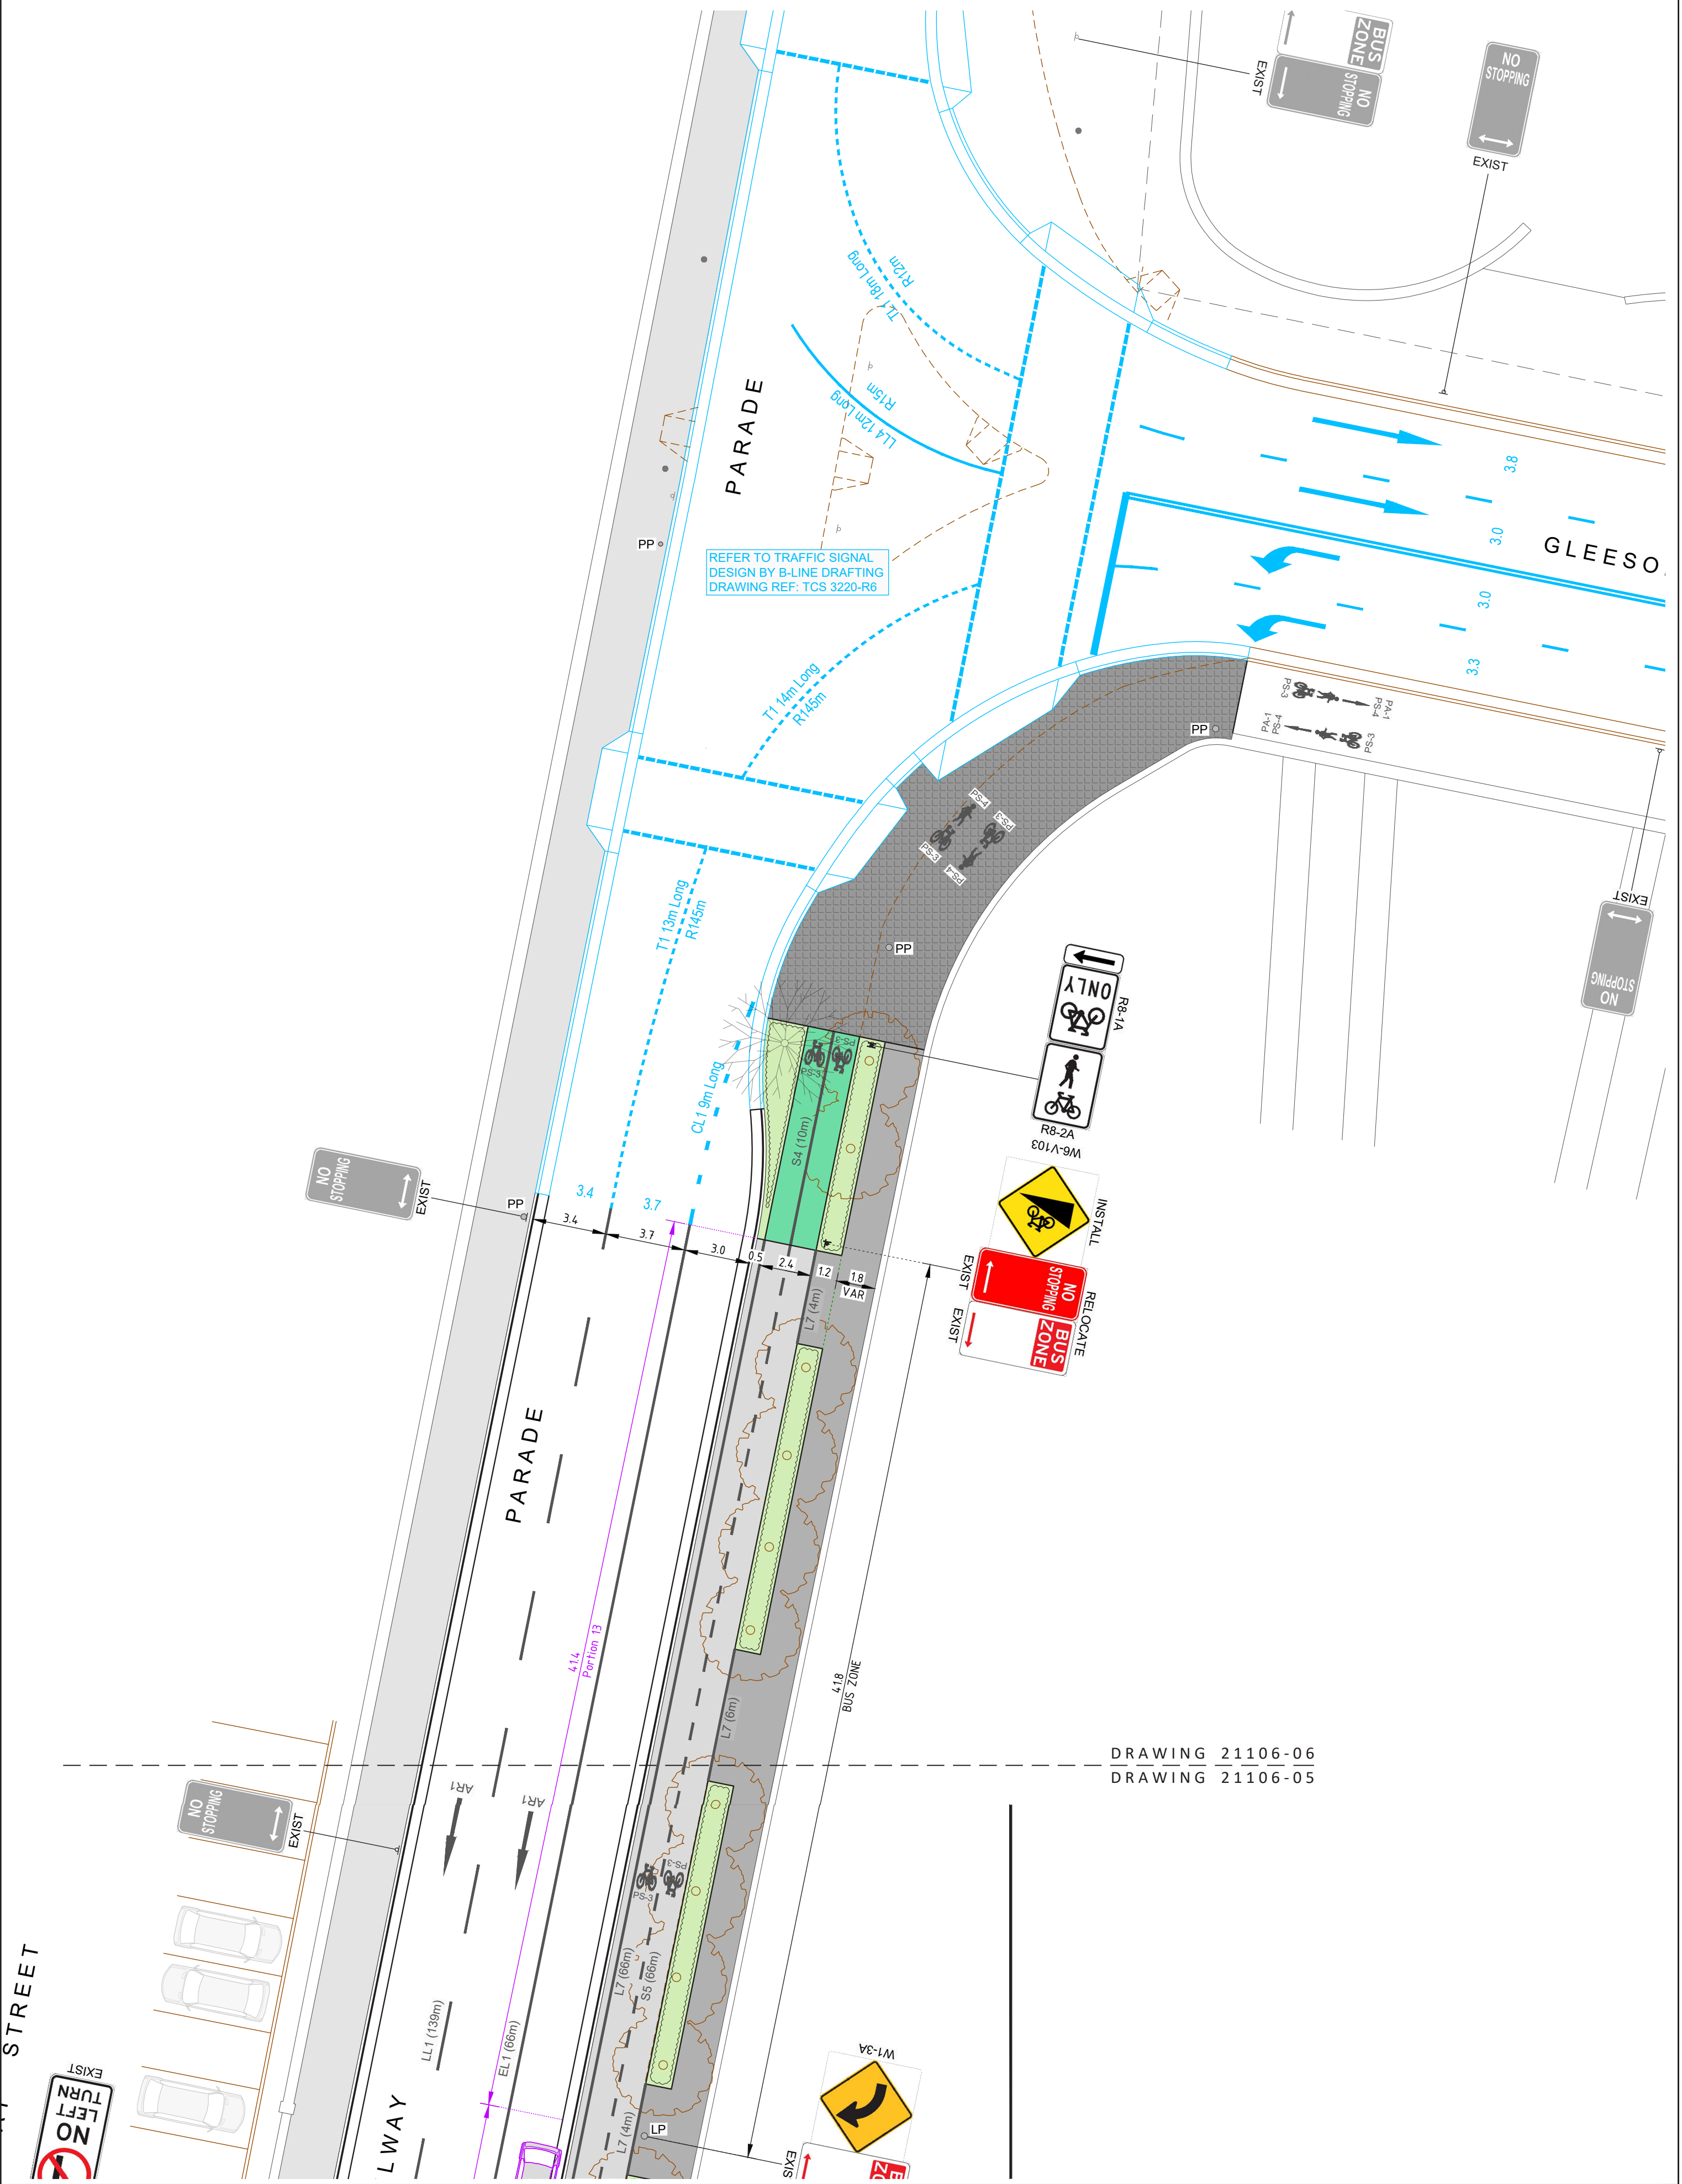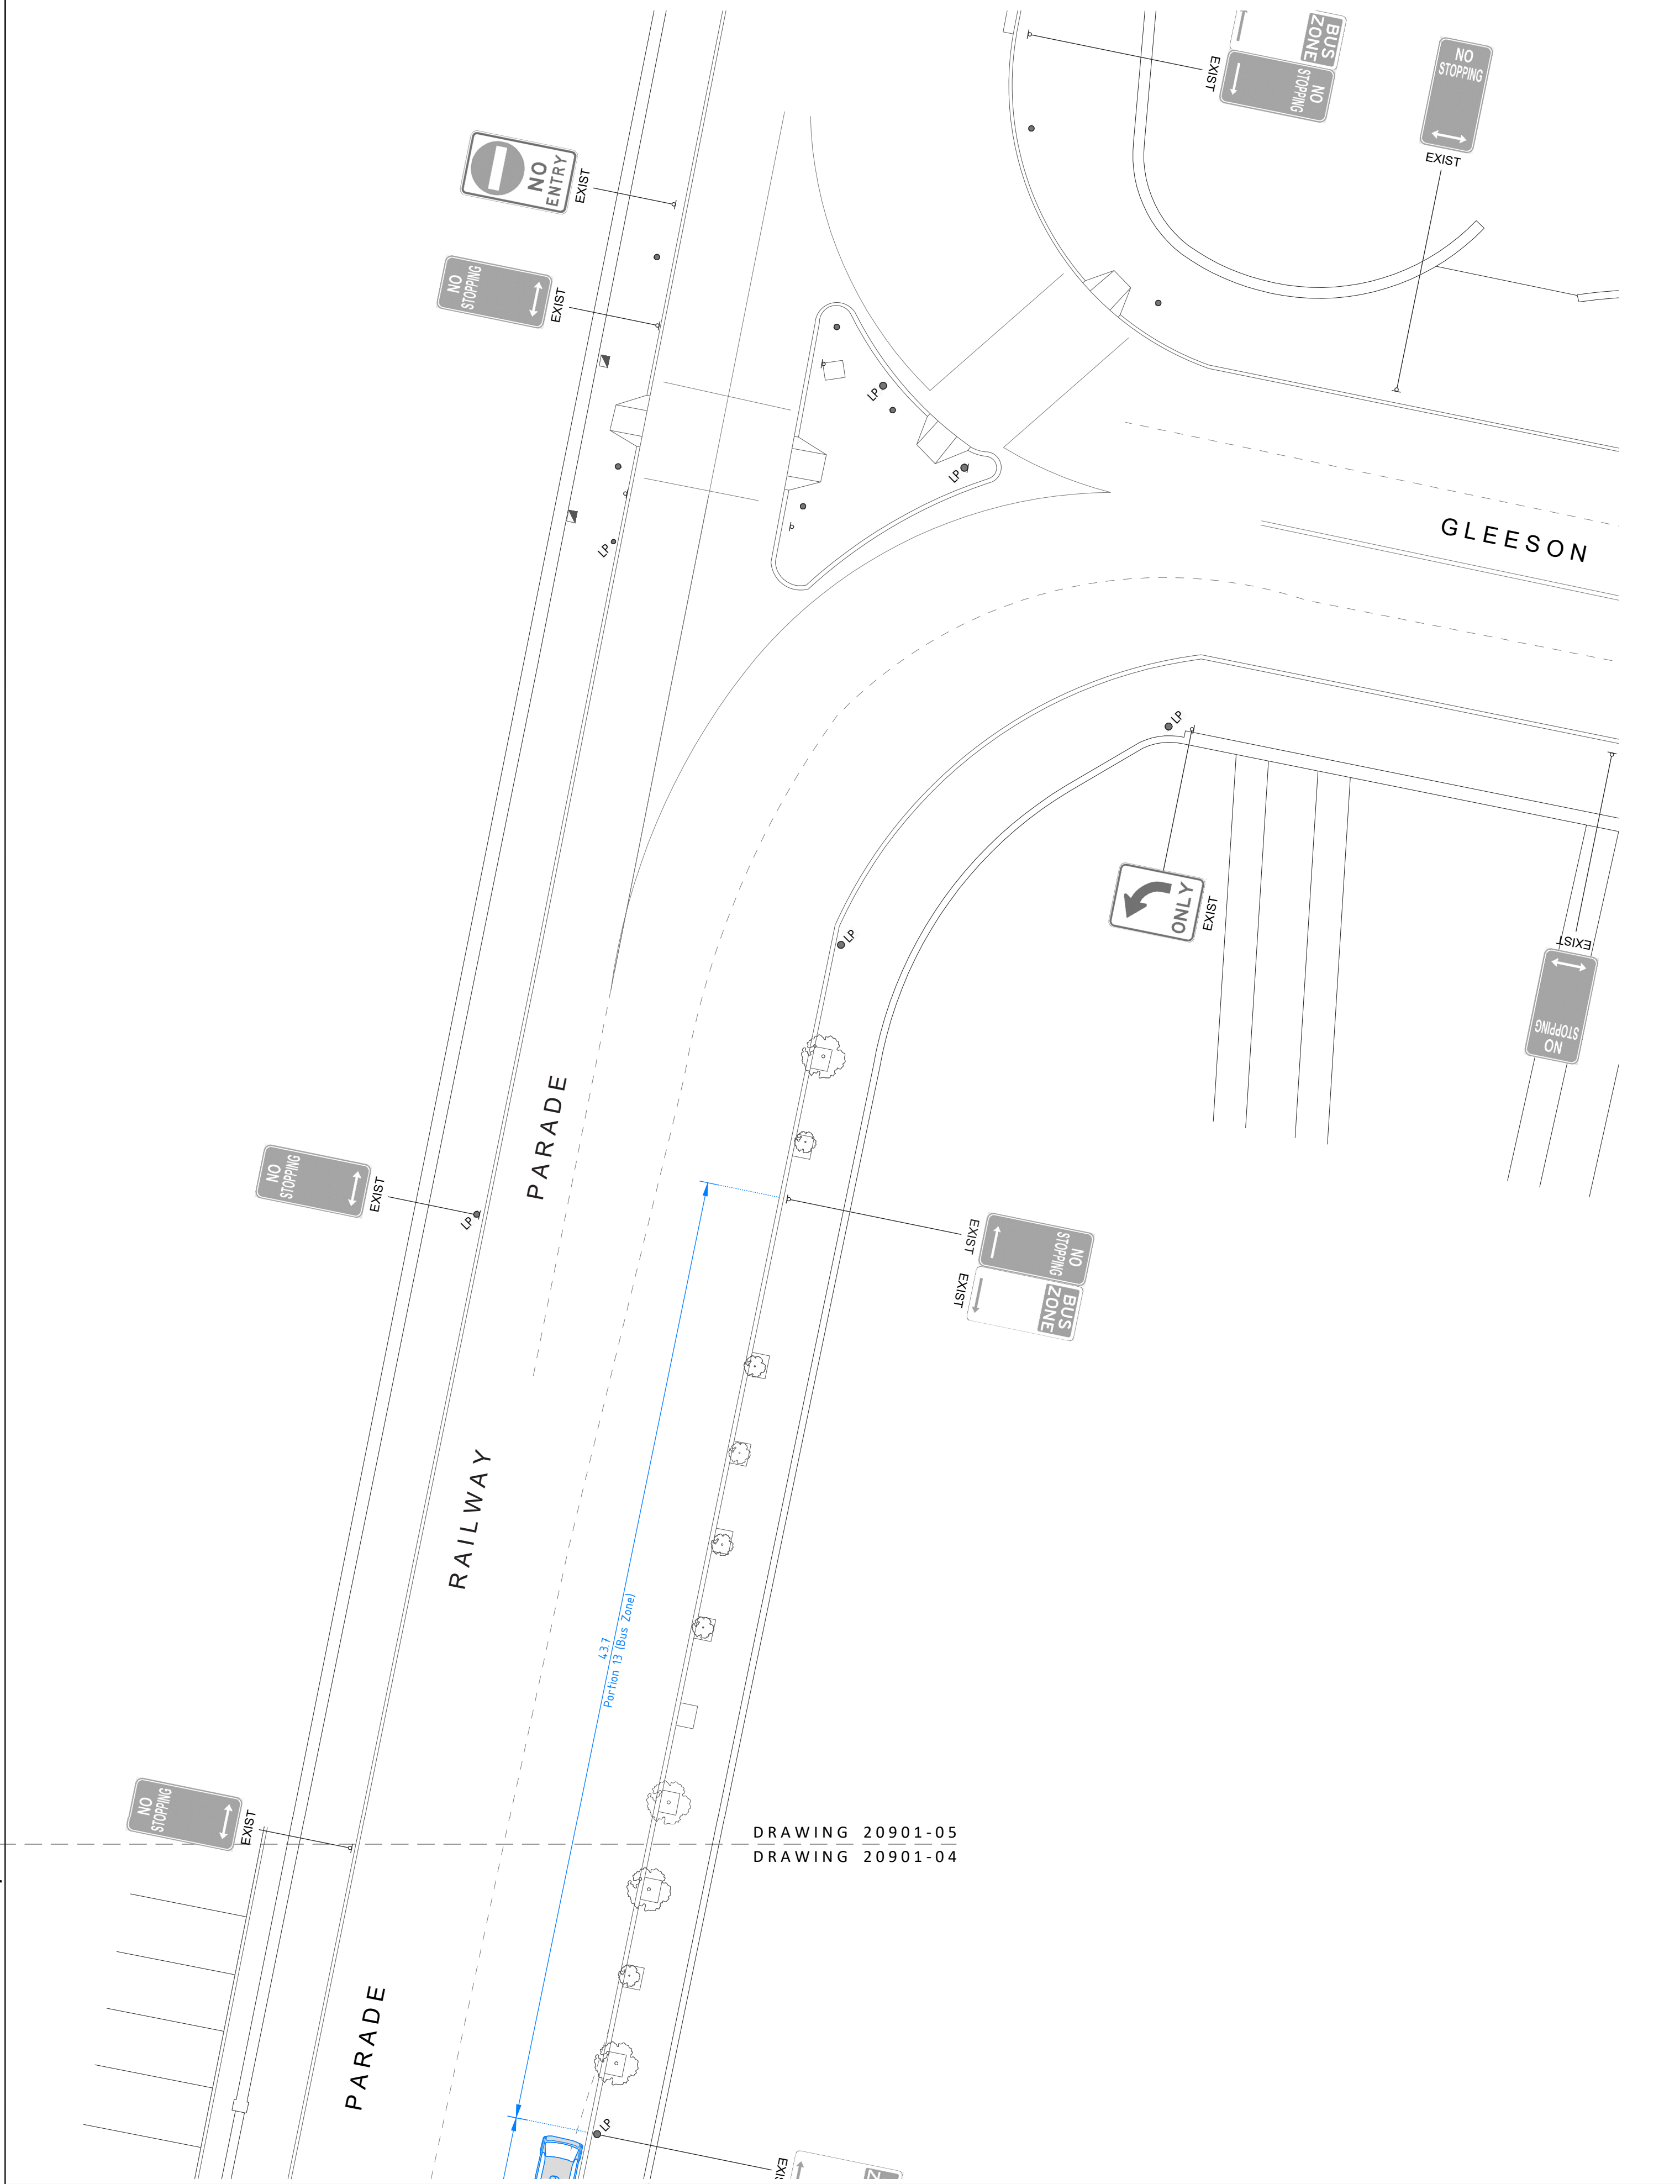

No	DATE	REVISION DETAILS
A	09.07.24	DRAFT ISSUE TO COUNCIL FOR REVIEW ONLY
B	10.11.25	DRAFT ISSUE TO COUNCIL FOR REVIEW ONLY
C	13.11.25	ISSUE TO COUNCIL FOR REVIEW ONLY

SCALE BARS:



ASPECT AUSTRALIA


ASPECT AUSTRALIA PTY LTD | ABN 40 080 381 979
CIVIL INFRASTRUCTURE DESIGN CONSULTANTS
PO BOX 1097 CRONULLA NSW 2230 T 0419 271 877
email: admin@aspectaustralia.com.au
web: www.aspectaustralia.com.au



**LOCAL GOVERNMENT
PROCUREMENT**
APPROVED CONTRACTOR



CLIENT:

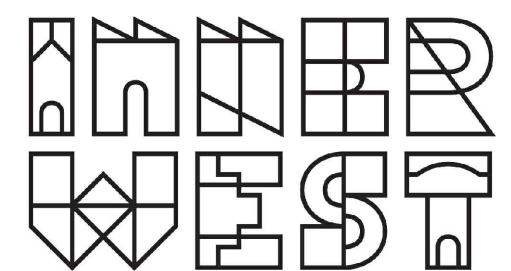

SCALES:	AS SHOWN
DATUM:	AHD
GRID:	MGA
JOB REF:	21106
APPROVED:	IWC

PROJECT:

**MARRICKVILLE ROAD EAST - MARRICKVILLE
VICTORIA ROAD TO SYDENHAM STATION
PROPOSED INFRASTRUCTURE IMPROVEMENTS**

DRAWING

CARPARKING GAIN & LOSS ANALYSIS PLAN

DRAWING No	REVISION
21106-05	C
SHEET 5 OF 5 SHEETS	A1
ISSUED FOR:	
INFORMATION	