


MATERIALS LEGEND

- RUBBER UNDERSURFACING
- MULCH UNDERSURFACING
- NEW CONCRETE PATHS
- SANDSTONE LOG EDGE
- TREES
- TURF
- STEPPING STONES
- PLAYGROUND FENCE



© Fiona Robbé 2024

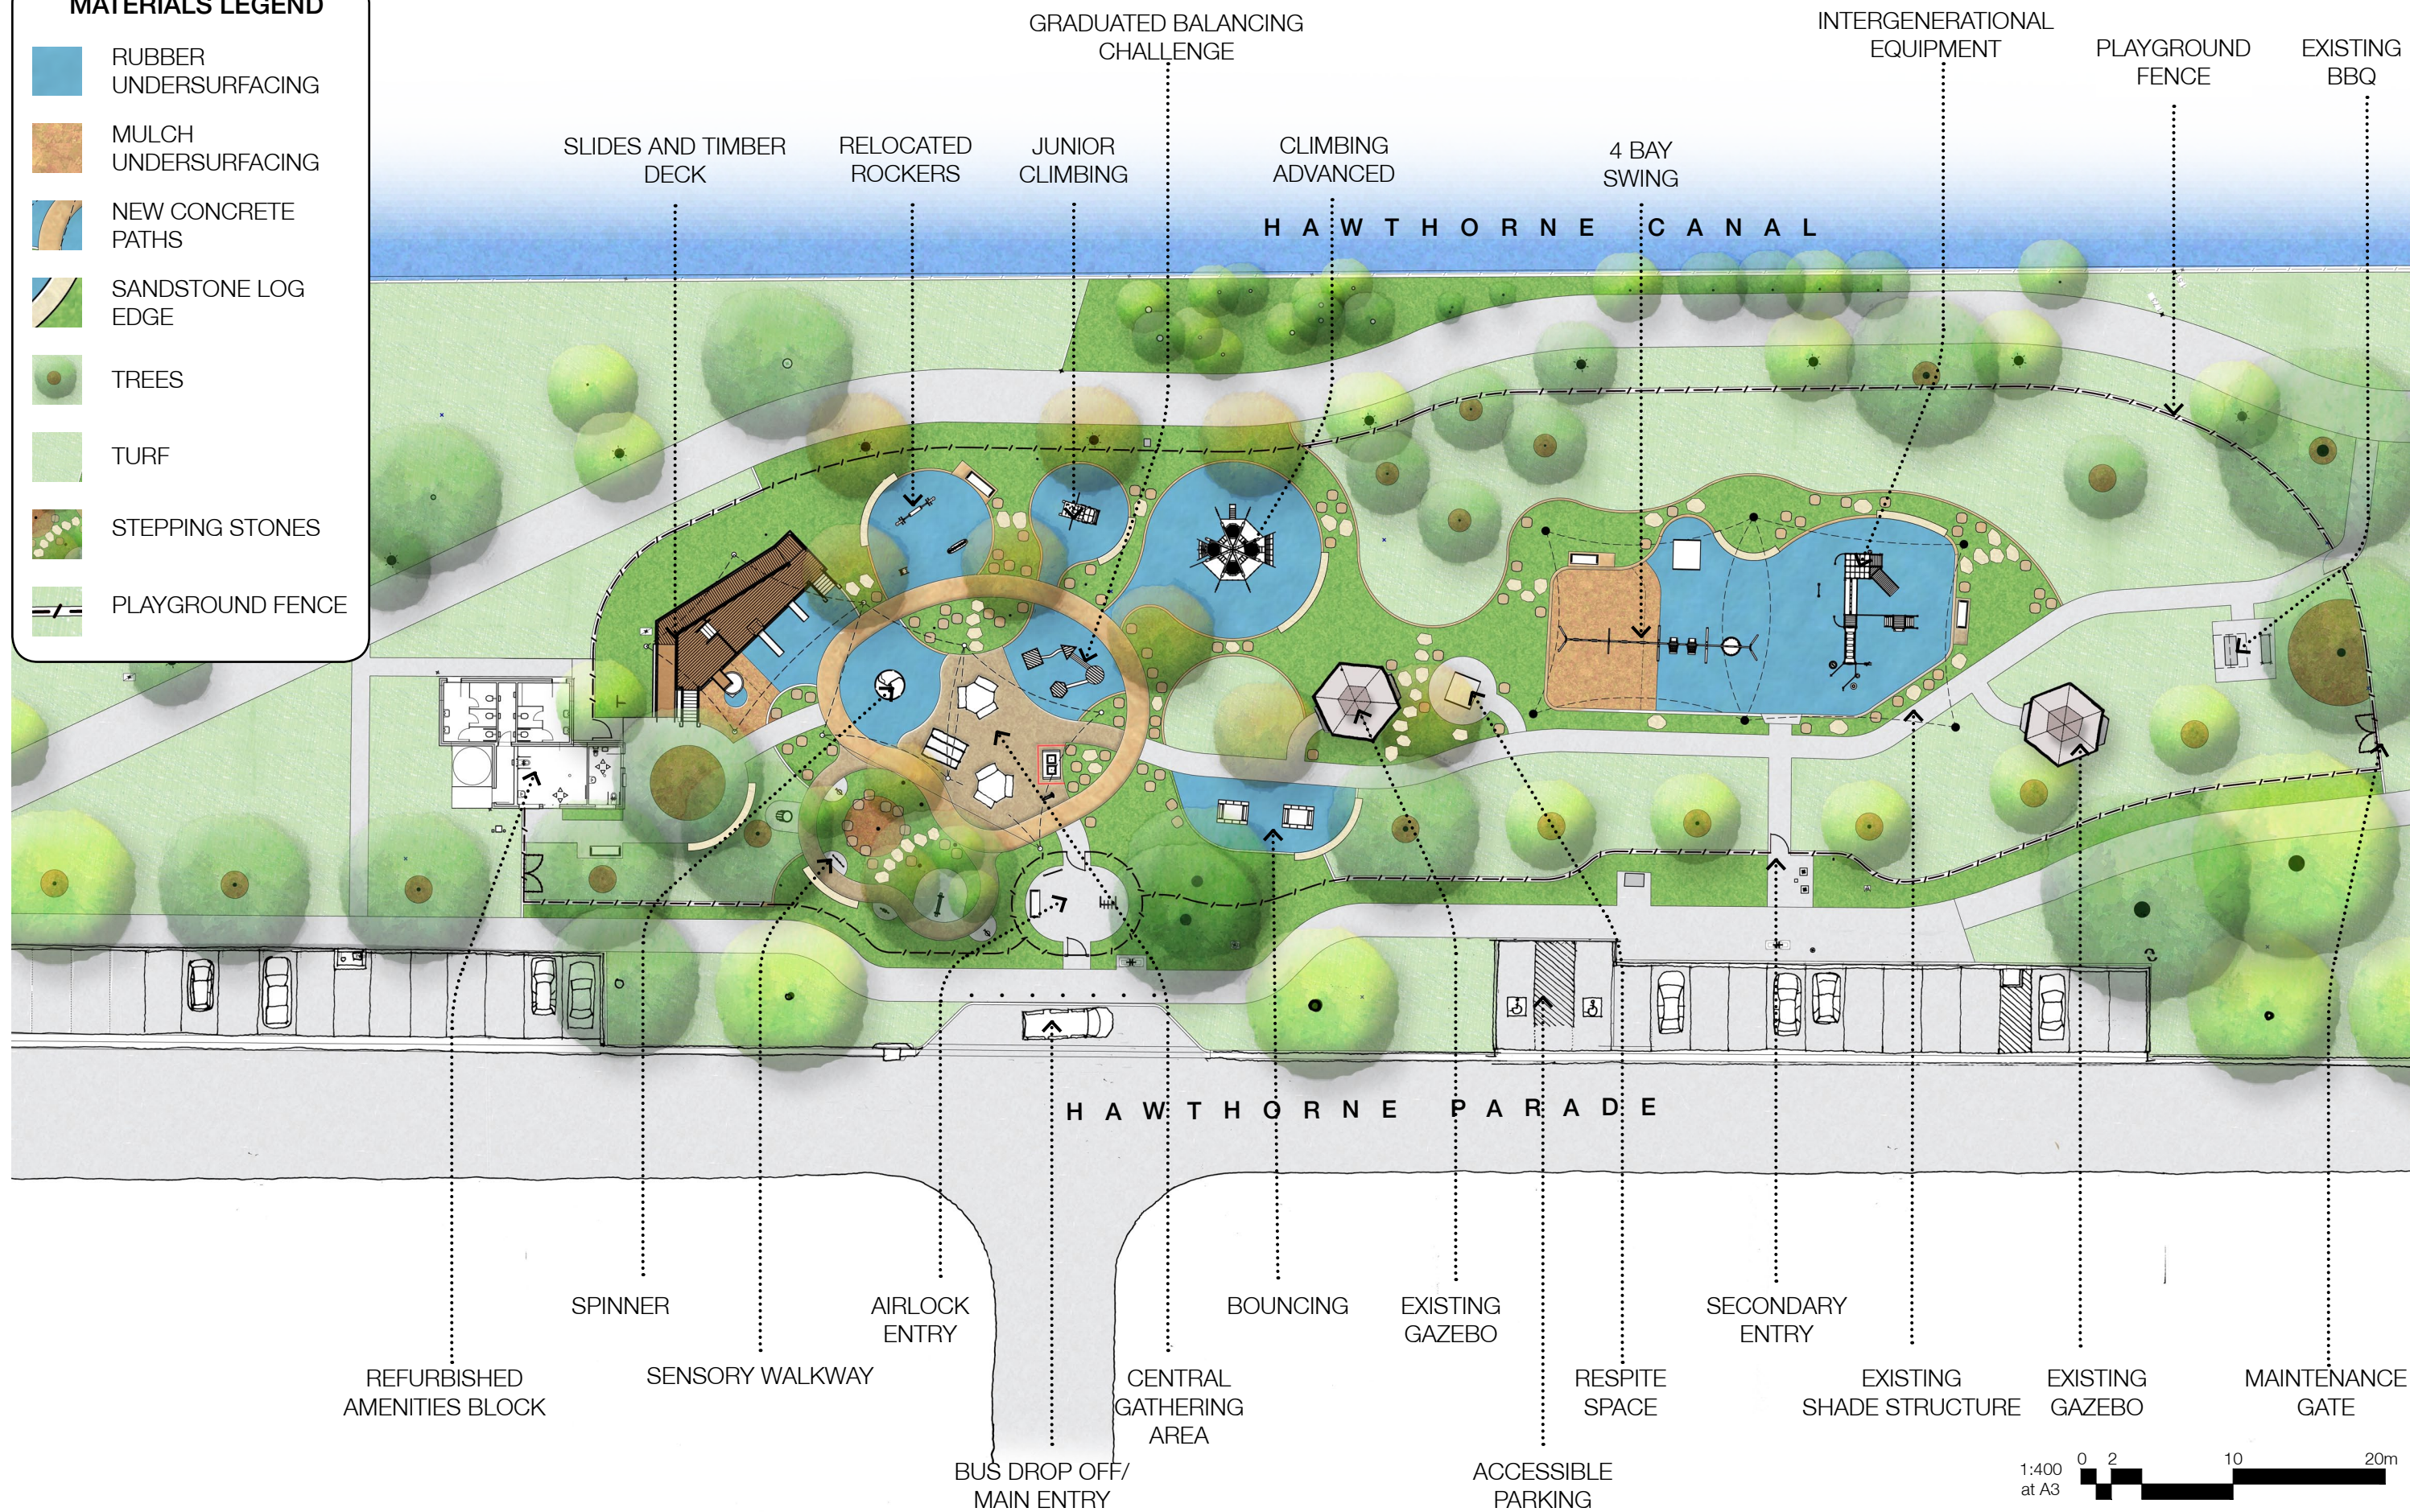

RICHARD MURDEN RESERVE INCLUSIVE PLAYSPACE CONCEPT PLAN



Scale: 1:400@A3
 Dwg no: CP01
 Job: 2402
 Date: NOV 2024